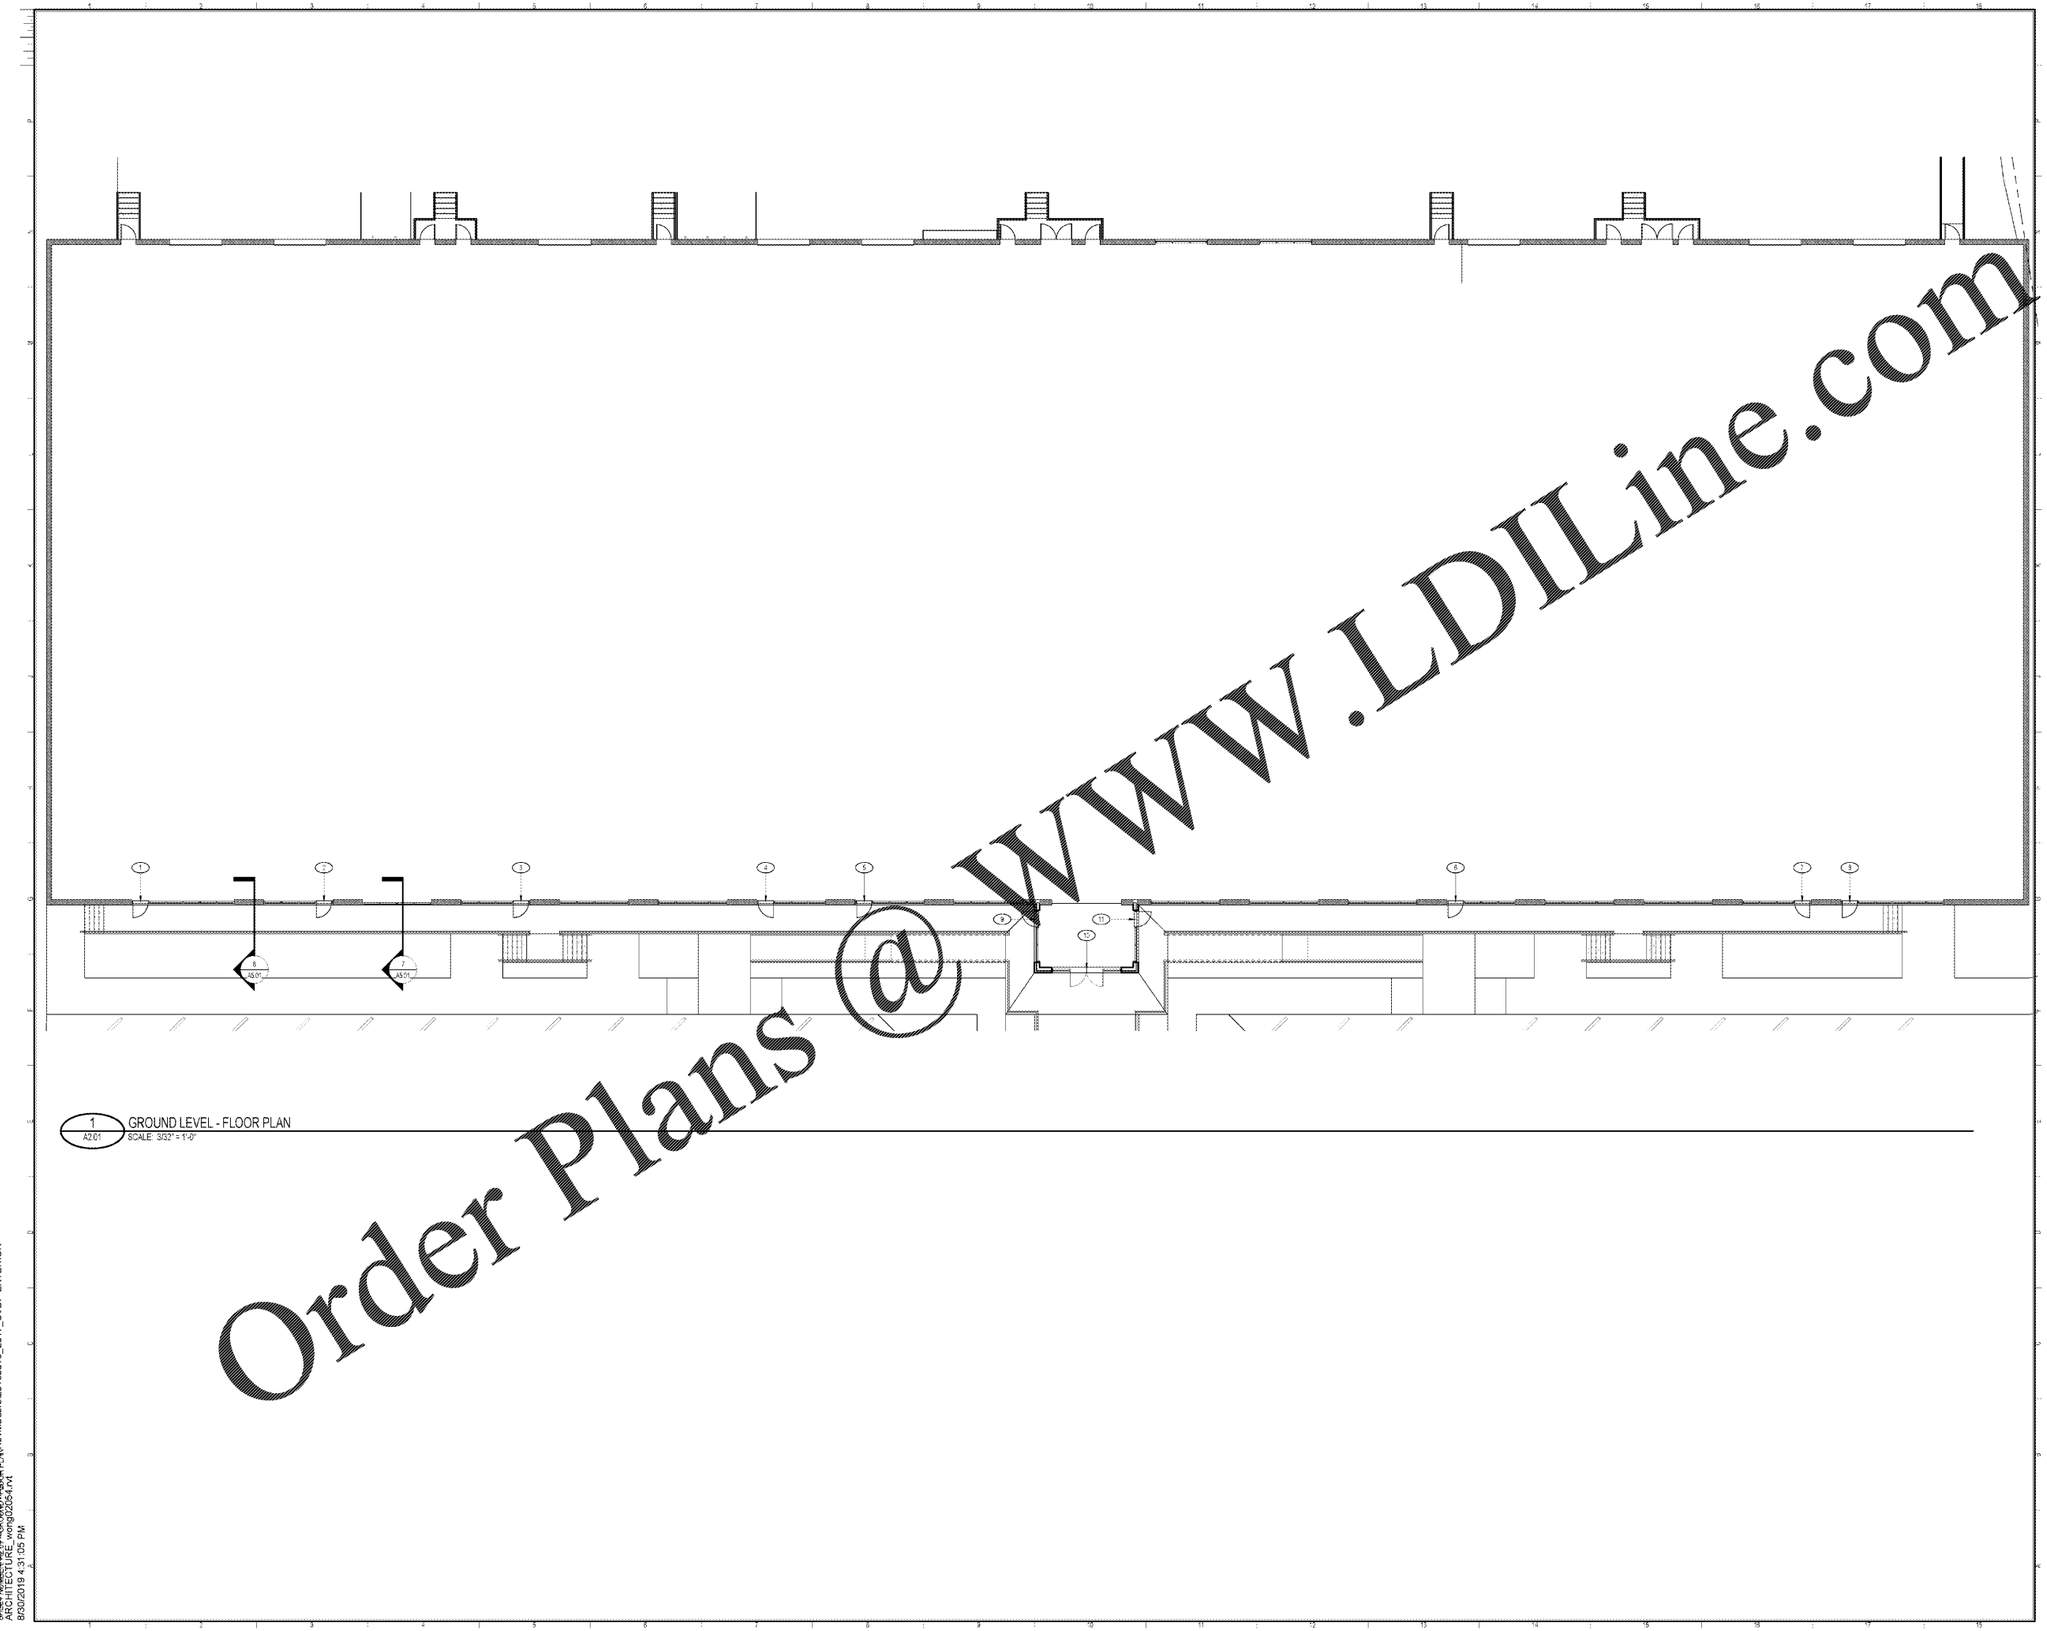

1 A2.01 GROUND LEVEL - FLOOR PLAN
SCALE: 3/32" = 1'-0"

Order Plans @ WWW.LDILine.com

COOPER CARRY
THE CENTER FOR CONNECTIVE ARCHITECTURE

191 Peachtree Street NE
Suite 2400
Atlanta, GA 30303-1770
(404) 237-2000
coopercarry.com

ATLANTA NEW YORK WASHINGTON

©2019 COOPER CARRY

SCOPE DOCUMENTS

The Contract Documents issued for [Conceptual Design, Schematic Design, Design Development, Partial Construction Documents and Other Issuance up to Issued for Construction] are intended to be at that level of completion and as such, may be neither complete nor coordinated. The Contractor is responsible for complete and coordinated pricing [and execution] of the Work, and shall include items necessary for the proper execution and completion of the Work, as shown, specified, reasonably inferred or required for a complete Project. For Work of delegated designs, systems, assemblies, components and materials shall comply with national, state and local code requirements. The Contractor shall inform the Owner and Architect, in timely fashion, of any discovered omissions, inconsistencies or errors in the Contract Documents.

ISSUANCES		
No.	Drawing Issue Description	Date
1	Design Development	09/26/2019

St Vincent de Paul Georgia
Council Headquarters

2050 Chamblee Tucker Rd
Chamblee, GA 30314

St Vincent de Paul Georgia

GROUND - FLOOR PLAN

Designer	20180316
Kenneth Chick	Project No.
Approver	09/30/19
Project Manager	Date
Checker	
Project Architect	
Author	
Staff Architect	A2.01

Exhibits

NOT ISSUED FOR CONSTRUCTION

PROJECT NUMBER: 20180316 PROJECT NAME: St Vincent de Paul Georgia Council Headquarters
MODEL NAME: 20180316_St Vincent de Paul Georgia Council Headquarters_2017_SVDP EXTERIOR
ARCHITECTURE.rvt C:\Users\kchick\Documents\Revit Local Files\Revit Users\20180316_2017_SVDP EXTERIOR
8/30/2019 4:31:05 PM