FINISH PLAN NOTES

1. CONTINUOUS LIQUID WATERPROOFING MEMBRANE TO BE INSTALLED ON SLAB THROUGHOUT SPACES TO RECEIVE NEW QUARRY TILE FLOOR FINISH. MEMBRANE TO BE EXTENDED 9" VERTICALLY ON TO SUBSTRATE OF ALL WALLS, AND TO BE COORDINATED WITH DRAIN INSTALLATIONS PER MANUFACTURERS INSTRUCTIONS & RECOMMENDATIONS.

2. PROVIDE ADA COMPLIANT THRESHOLDS AT ALL FLOOR FINISH TRANSITIONS.

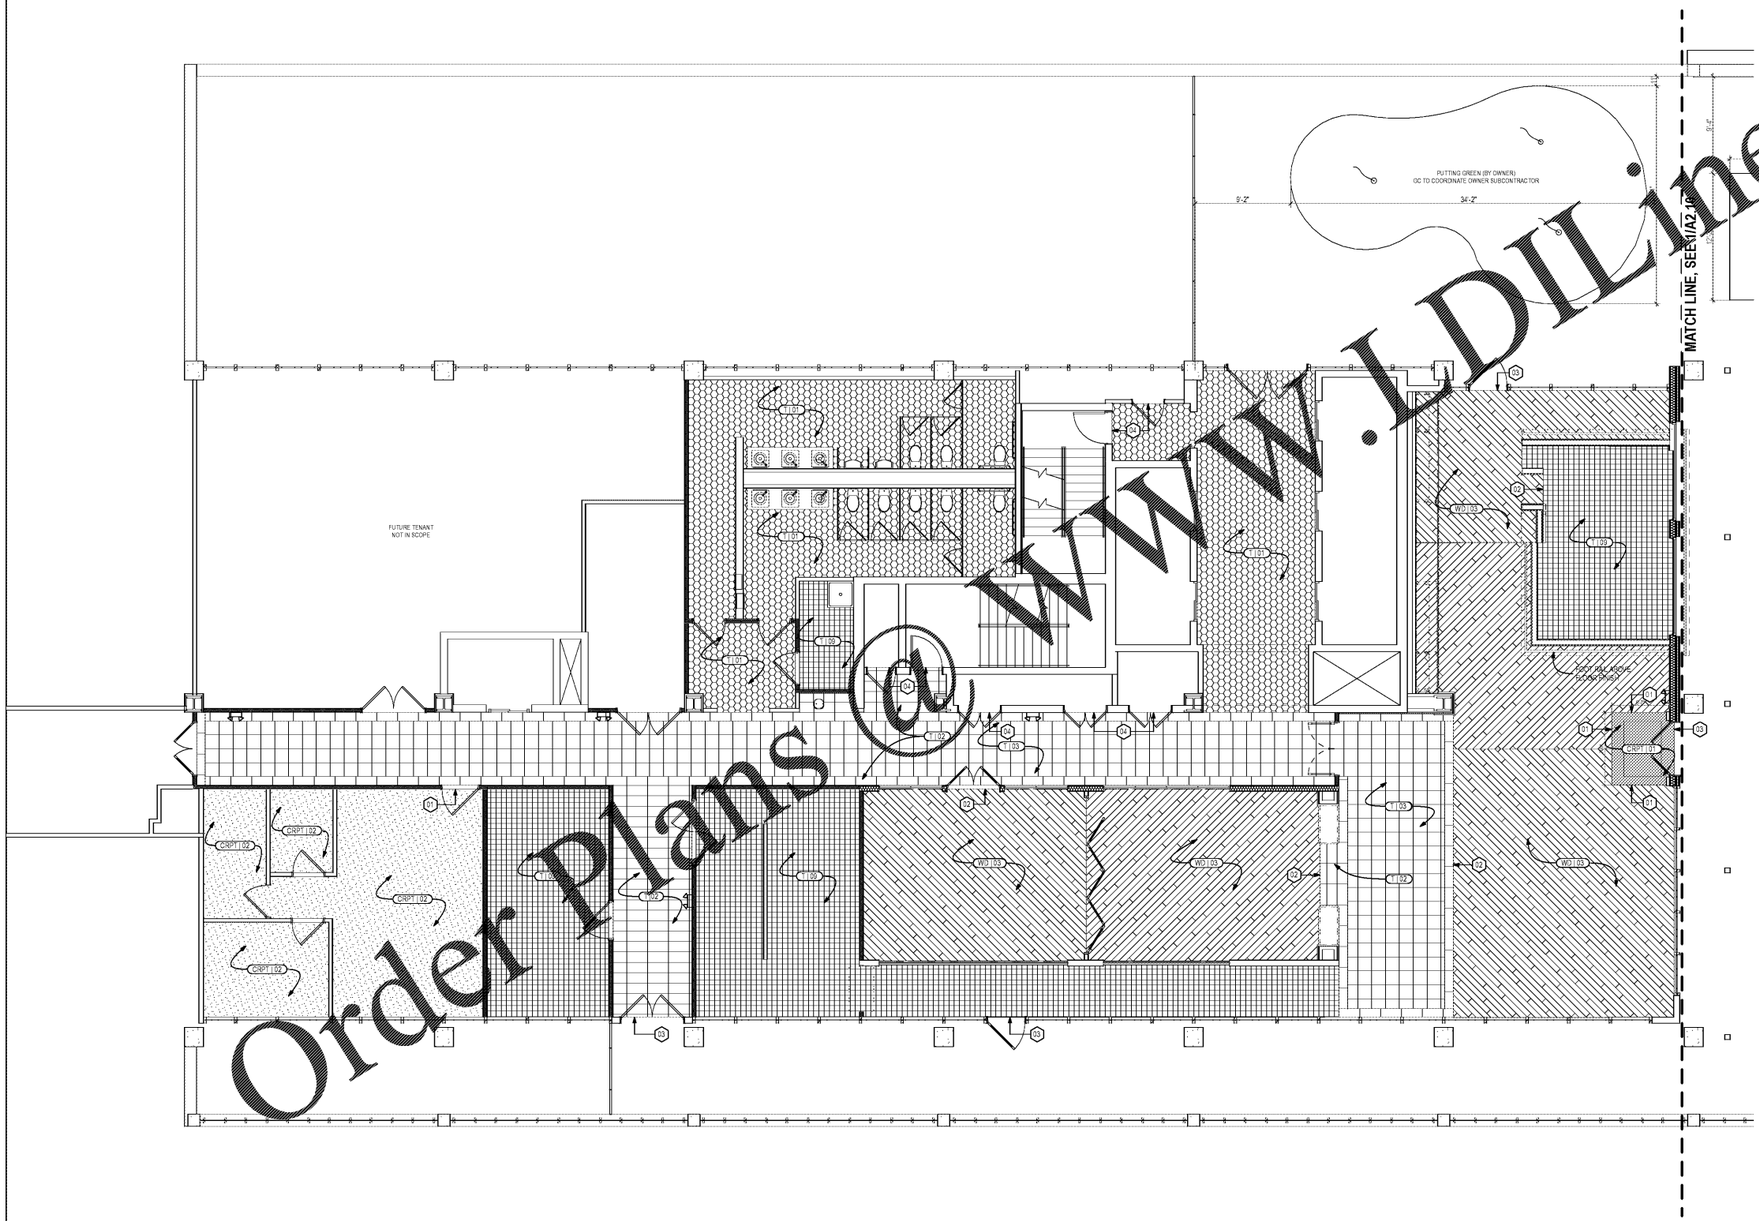

1 A2.9 3RD FLOOR FINISH PLAN
SCALE: 3/16" = 1'-0"

Order Plans @ www.DILine.com

seiberdesign
675 Drewry St. NE
Studio 10
Atlanta GA 30306
404.875.6765
www.seiberdesign.com

© Copyright 2007/19
This drawing and all reproductions thereof are the property of Seiber Design, Inc. 2019. It is intended for the exclusive use of the project named herein. Reproduction other than written consent of SDI is prohibited. All copies are to be returned to SDI upon project completion.

Issue 8/30/19

Consultant

EDGAR'S ABOVE BROAD + LANDLORD BUILDOUT
699 BROAD ST.
AUGUSTA, GEORGIA 30901

Project Number
1817

Revisions

Revision History		
Number	Date	Description
	<DATE OF ISSUE>	RELEASE FOR
1		
2		
3		
4		
5		
6		

Drawing Title
THIRD FLOOR FINISH PLAN

Drawing Status
ISSUED FOR CONSTRUCTION

Drawing Number
A2.9

Printed: 8/30/19