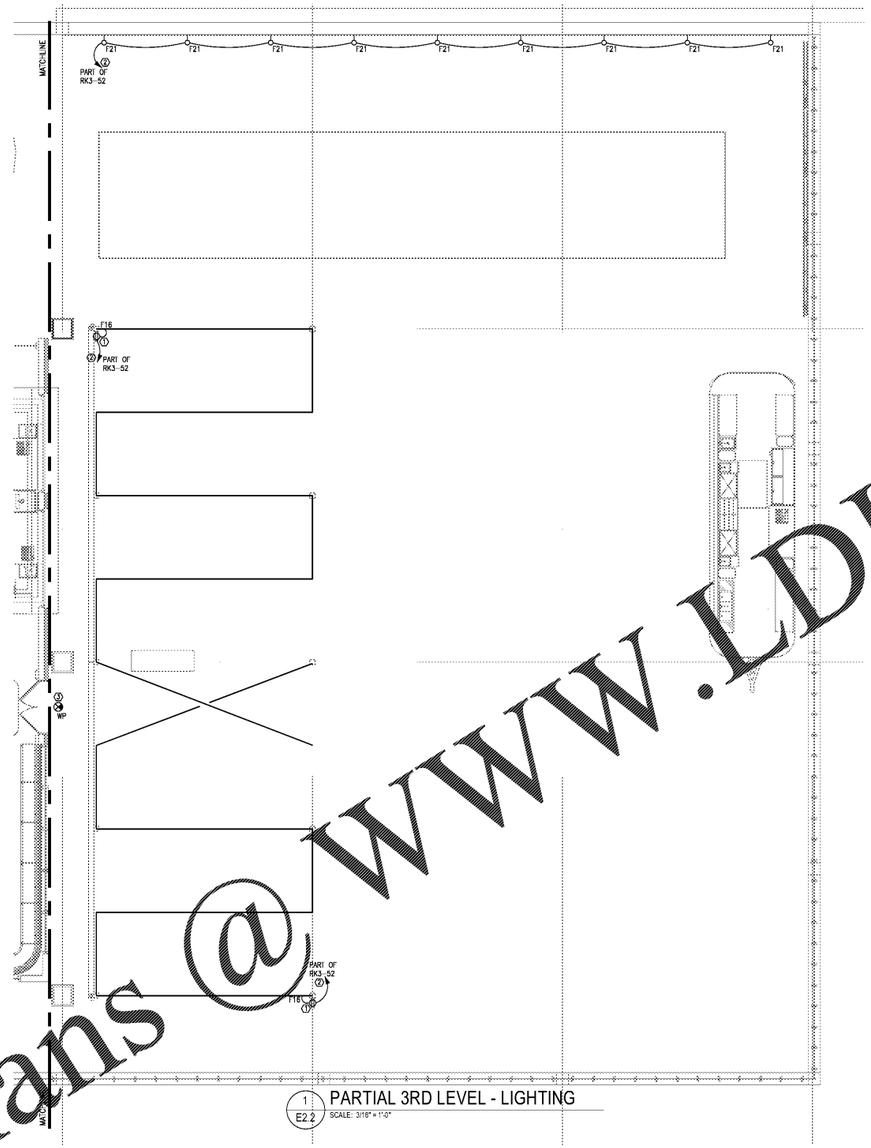

1 PARTIAL 3RD LEVEL - LIGHTING
E2.2 SCALE: 3/16" = 1'-0"

KEYNOTES:

1. PROVIDE CONNECTION TO FIXTURE F16 AS REQUIRED PER MANUFACTURERS RECOMMENDATIONS. COORDINATE MOUNTING HEIGHT AND DETAIL WITH ARCHITECT PRIOR TO ROUGH-IN.
2. ROUTE CIRCUIT VIA CONTACTOR FOR PHOTOCELL ON/TIMECLOCK OFF OPERATION.
3. CONNECT TO 120V EMERGENCY CIRCUIT MADE AVAILABLE DURING DEMOLITION.

seiberdesign
architecture | interior design

675 Drewry St. NE
Studio 10
Atlanta GA 30306
404.875.6765
www.seiberdesign.com

© Copyright (12/2018)
This drawing and all reproductions thereof are the property of Seiber Design, Inc. (SDI). It is intended for the sole use of the project named hereon. Reproduction without the written consent of SDI is unlawful. All copies are to be returned to SDI upon project completion.

Seal

GEORGIA REGISTERED No. 027956 PROFESSIONAL CHARLES C ESSLINGER

Consultant

WESTSIDE ENGINEERING
5525 Interstate North Pkwy
Suite 200
Atlanta, GA 30328
404-965-1287 tel
404-601-9859 fax
cesslinger@westside-engineering.com

EDGAR'S ABOVE BROAD
699 BROAD ST.
AUGUSTA, GEORGIA 30901

Project Number
1817

Revisions

Revision History

Number	Date	Description
	08/30/19	ISSUED FOR CONSTRUCTION
1		
2		
3		
4		
5		
6		

Drawing Title
PARTIAL 3RD LEVEL - LIGHTING

Drawing Status
ISSUED FOR CONSTRUCTION

Drawing Number
E2.2

Order Plans @ WWW.LDILine.com