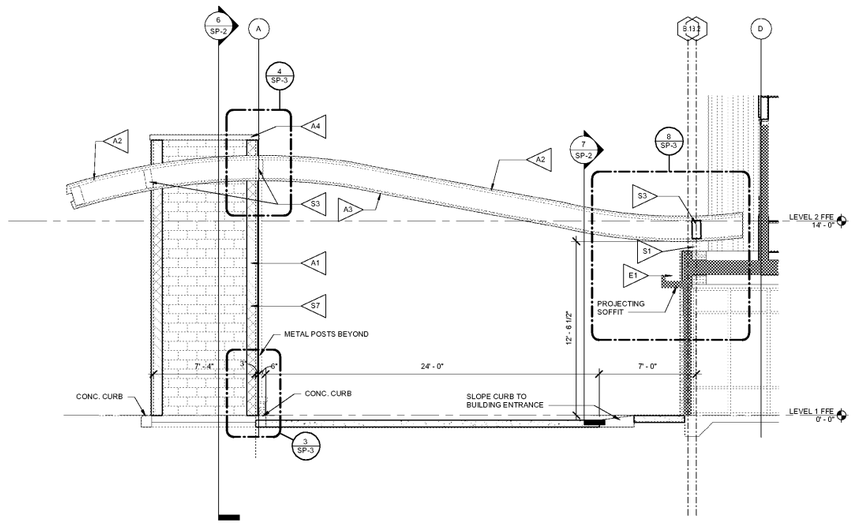

5 SP-2 PORTE COCHERE SECTION
1/4" = 1'-0"

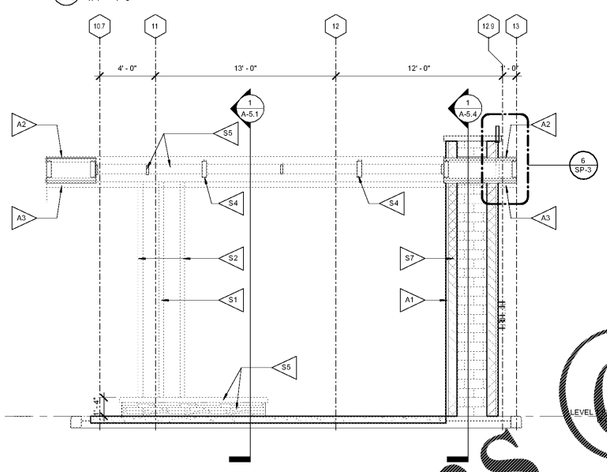

6 SP-2 PORTE COCHERE CROSS SECTION
1/4" = 1'-0"

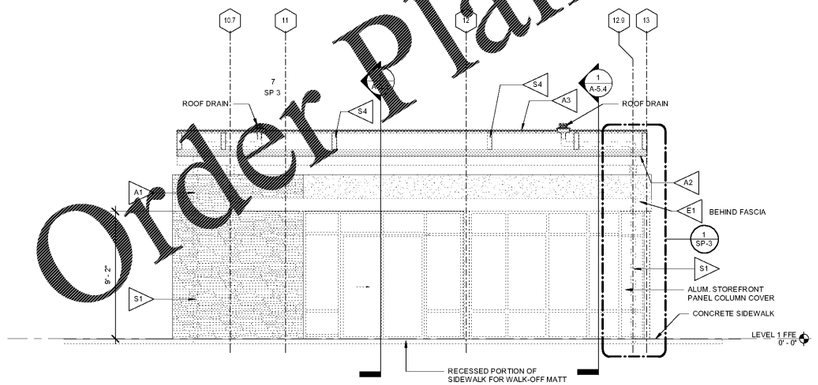

7 SP-2 PORTE COCHERE CROSS SECTION 2
1/4" = 1'-0"

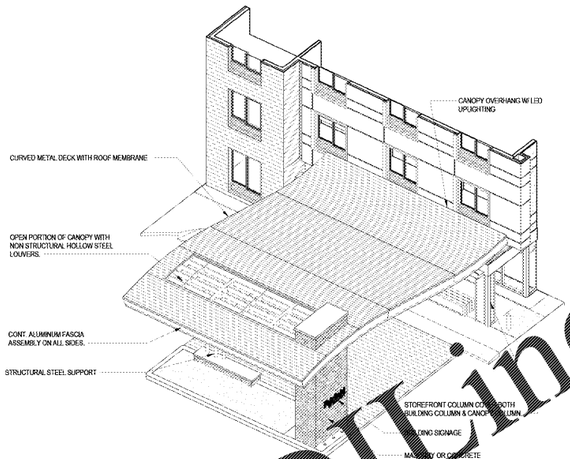

3 SP-2 3D VIEW - PORTE COCHERE
1/8" = 1'-0"

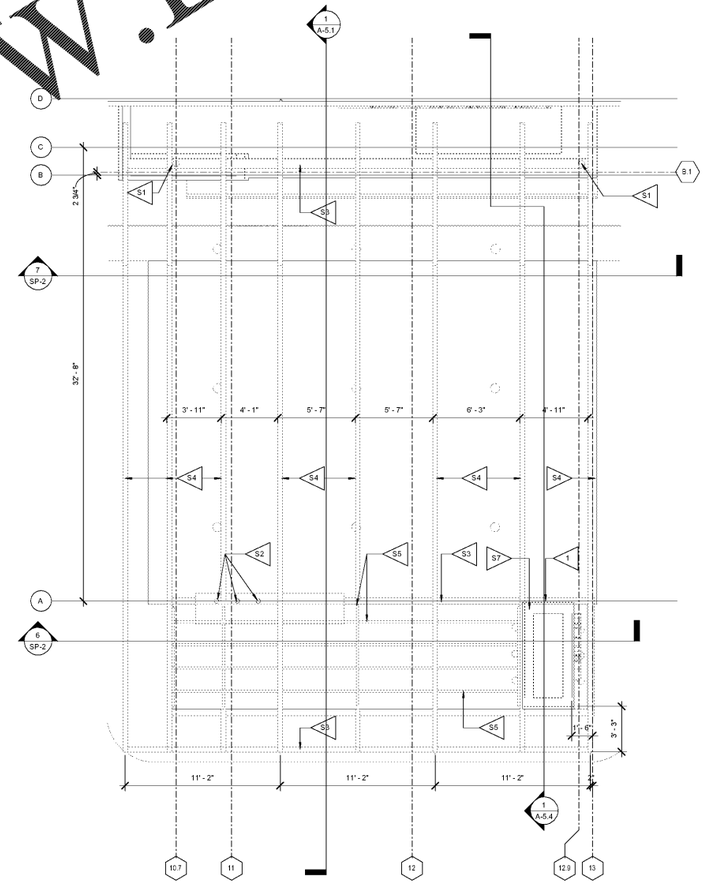

2 SP-2 PORTE COCHERE ROOF PLAN
1/4" = 1'-0"

CRITERIA NOTES

CRITERIA NOTES ARE SHOWN CATEGORIZED BY DISCIPLINE AND COULD BE INTERPRETED TO APPLY TO MORE THAN ONE DISCIPLINE. FOR EFFICIENCY, NOTES ARE ONLY SHOWN UNDER ONE PREDOMINANT DISCIPLINE. CONSULTANTS SHOULD FAMILIARIZE THEMSELVES WITH ALL CRITERIA NOTES.

ARCHITECTURE:

A1 CULTURED STONE VENEER. SEE EXTERIOR FINISH INDEX FOR MATERIAL SPECIFICATION.

A2 PORTE COCHERE ROOF DECK ASSEMBLY: FORMED METAL DECKING CURVED TO FOLLOW BEAMS W/ (2) LAYERS OF OVERLAY BOARD AND ROOF MEMBRANE.

A3 SUSPENDED EXTERIOR LINEAR METAL PAN CEILING SYSTEM: W/ PREFINISHED 6" WIDE x 8'-0" LONG METAL PANELS ATTACHED TO GALVANIZED METAL RUNNERS SUSPENDED FROM FRAMING. SYSTEM IS BASED UPON ARMSTRONG "METAL WORKS LINEAR EXTERIOR CEILING SYSTEMS." SEE PROJECT MANUAL MASTER FOR ADDITIONAL INFORMATION.

A4 PRECAST STONE COPING AT TOP OF STONE PIER.

A5 BENCH OF CMU W/ CULTURED STONE VENEER AND PRECAST STONE COPING TO MATCH BENCH TOP.

ENGINEERING:

E1 LED COVE LIGHT FIXTURE. SEE RCP FOR MORE INFORMATION.

STRUCTURAL:

S1 6" DIAM. STEEL COLUMN W/ STEEL BASE PLATE BELOW. WHERE CMU LEDGE IS BEING CARRIED INSIDE COLUMN, APPLY BITUMINOUS COATING ON INTERIOR OF COLUMN. WHERE COLUMN EXPOSED FINISH AS INDICATED IN EXTERIOR FINISH INDEX.

S2 6" DIAM. NON-STRUCTURAL STEEL POSTS BELOW. FINISH TO MATCH ADJACENT STRUCTURAL COLUMN.

S3 HOLLOW STRUCTURAL STEEL TUBE.

S4 HOLLOW STEEL STRUCTURAL TUBE. CURVE TO FOLLOW ROOF LINE.

S5 6" x 2" HOLLOW STEEL TUBE NON-STRUCTURAL LOUVERS. PREFINISH AS INDICATED IN EXTERIOR FINISH INDEX.

S7 STRUCTURAL CMU W/ SCORED FINISH OR MORTAR SCRATCH COAT ON OUTSIDE FACE TO RECEIVE CULTURED STONE VENEER ON MORTAR SETTING.

S8 CONCRETE FOOTINGS AND REINFORCED PROTECTION FOR VEHICLE IMPACT.

Order Plans @ WWW.LDTime.com

PHILLIPS

KEYPLAN

CONSULTANT

SEAL

ISSUE & REVISION RECORD

#	DATE	DESCRIPTION

This document is © Phillips Partnership, PC and is considered an Instrument of Service and is solely for use with respect to the project as indicated below. All rights reserved. This document may not be reproduced without the prior written consent of Phillips Partnership, PC.

PROJECT

Fairfield BY MARRIOTT INN & SUITES

DAWSONVILLE, GEORGIA

PROTOTYPE VERSION 2016
REV 7 12-21-18

4 STORY, 92 UNITS
w/ INDOOR POOL

FAIRFIELD
DAWSON FOREST ROAD
DAWSONVILLE, GA
30534

CLIENT

RIMROCK COMPANIES
10000 RIVERSIDE AVE
SUITE 32201
JACKSONVILLE, FL 32204

PHILLIPS JOB NUMBER 1972101
ISSUE DATE 08/23/2019
DRAWN BY/CHECKED BY ZS / JU
DRAWING TITLE PORTE - COCHERE

SHEET NUMBER

SP-2

5901 PEACHTREE DUNWOODY RD.
BUILDING A, SUITE 450
ATLANTA, GEORGIA 30328
PHILLIPSPART.COM 770-394-1616