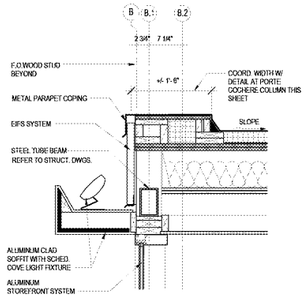

9 SP-3 LIGHT COVE @ STOREFRONT
1" = 1'-0"

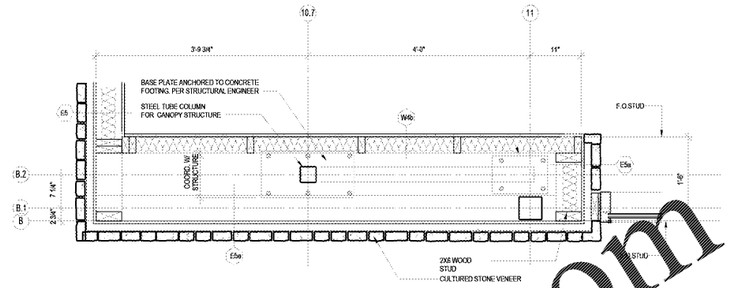

2 SP-3 PORTE COCHERE COLUMN DETAIL @ ENTRY
1" = 1'-0"

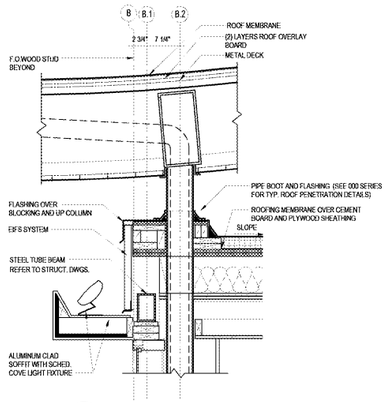

8 SP-3 BEAM CONNECTION @ LIGHT COVE
1" = 1'-0"

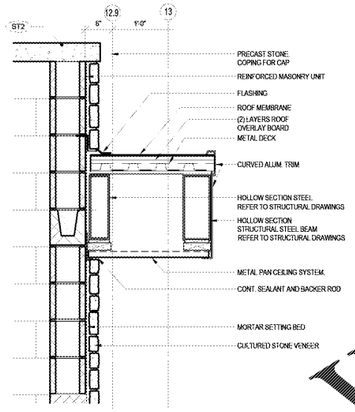

6 SP-3 DETAIL @ BEARING WALL
1" = 1'-0"

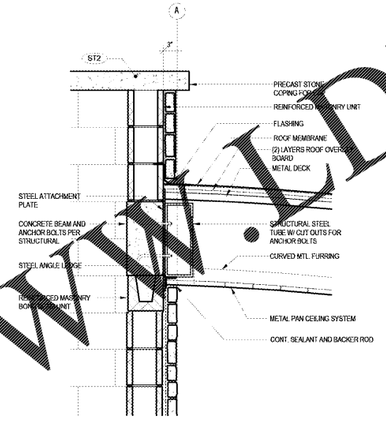

4 SP-3 BEAM DETAIL @ BEARING WALL
1" = 1'-0"

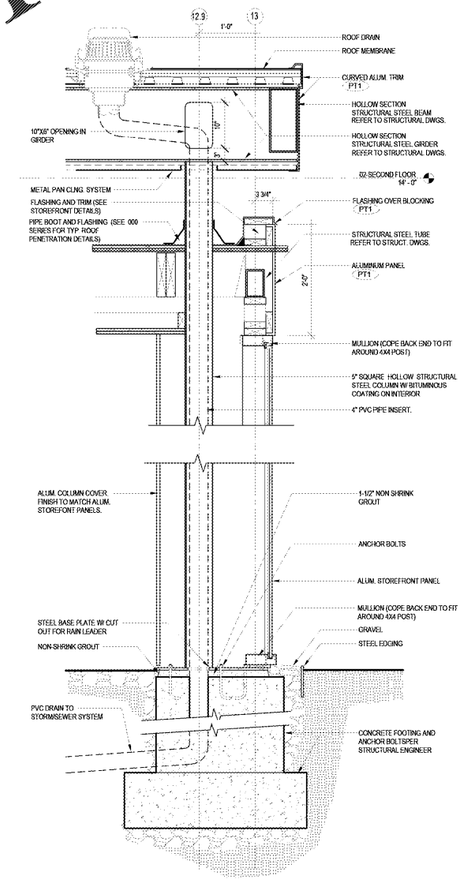

1 SP-3 COLUMN ENCLOSURE @PORTE COCHERE
1" = 1'-0"

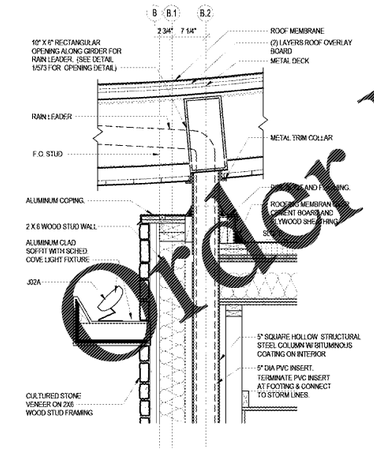

7 SP-3 BEAM DETAIL @ STONE ENTRY WALL
1" = 1'-0"

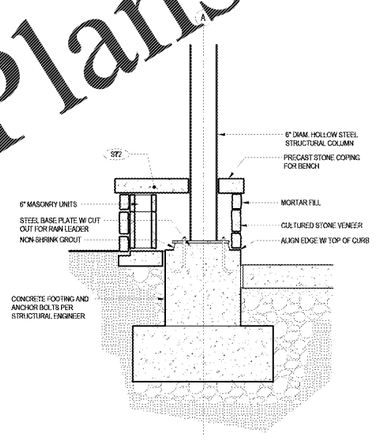

5 SP-3 PORTE COCHERE PRECAST BENCH DETAIL
1" = 1'-0"

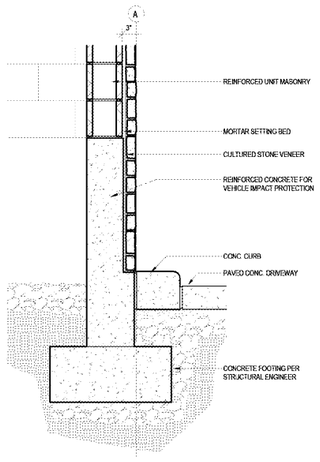

3 SP-3 REINFORCING BEARING WALL-FOOTING
1" = 1'-0"

Order Plans @ WWW.LDILine.com

PHILLIPS

KEYPLAN

CONSULTANT

SEAL

ISSUE & REVISION RECORD

#	DATE	DESCRIPTION

This document is © Phillips Partnership, PC and is considered an instrument of Service and is solely for use with respect to the project as indicated below. All rights reserved. This document may not be reproduced without the prior written consent of Phillips Partnership, PC.

PROJECT

Fairfield
BY MARRIOTT
INN & SUITES

DAWSONVILLE, GEORGIA

PROTOTYPE VERSION 2016
REV 7 12-21-18

4 STORY, 92 UNITS
w/ INDOOR POOL

FAIRFIELD
DAWSON FOREST ROAD
DAWSONVILLE, GA
30534

CLIENT

RIMROCK COMPANIES
10000 RIVERSIDE AVE
SUITE 32201
JACKSONVILLE, FL 32204

PHILLIPS JOB NUMBER 1972101
ISSUE DATE 08/23/2019
DRAWN BY/CHECKED BY ZS / JU
DRAWING TITLE PORTE - COCHERE DETAILS

SHEET NUMBER

SP-3

5901 PEACHTREE DUNWOODY RD.
BUILDING A, SUITE 450
ATLANTA, GEORGIA 30328
PHILLIPSPART.COM 770-394-1616