1 A-3.1 REFLECTED CEILING PLAN - LEVEL 1
1/8" = 1'-0"

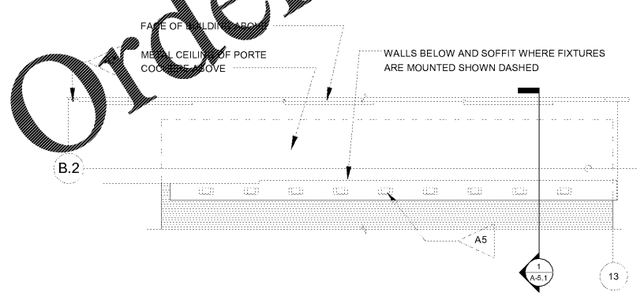

4 A-3.1 PARTIAL RCP UNDER PORTE COCHERE ABOVE VESTIBULE ROOF
1/4" = 1'-0"

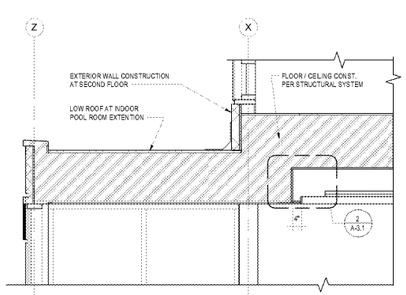

3 A-3.1 WALL SECTION AT POOL
1/2" = 1'-0"

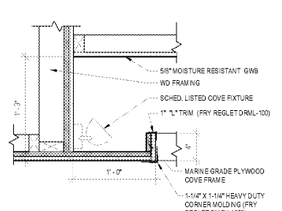

2 A-3.1 POOL COVE LIGHT DETAIL
1 1/2" = 1'-0"

Order Plans @ www.Dline.com

GENERAL NOTES

1. BEGIN LAYOUT OF CEILING TILES AT CENTER OF ROOMS AS SHOWN. CENTER OF CEILING TILE TO ALIGN WITH CENTER OF CORRIDORS, TYP.
2. CENTER LIGHT FIXTURES IN CENTER OF CEILING TILE.
3. REFER ID&ELEC. DWGS. FOR FIXTURE DESIGNATION.

CRITERIA NOTES

CRITERIA NOTES ARE SHOWN CATEGORIZED BY DISCIPLINE AND COULD BE INTERPRETED TO APPLY TO MORE THAN ONE DISCIPLINE. FOR EFFICIENCY, NOTES ARE ONLY SHOWN UNDER ONE PREDOMINANT DISCIPLINE.

ARCHITECTURE:

- A1 CENTER OF WALL SCONCE ON WALL AT 4'-6" AFF TO CENTER OF FIXTURE.
- A2 CENTER CEILING TILE IN CORRIDOR. TYPICAL CEILING HEIGHT IN CORRIDOR IS 8'-0" AFF.
- A3 CENTER LIGHT FIXTURES IN ROOM.
- A4 SPACE DOWNLIGHTS IN EXTERIOR SOFFIT TO BE EQUALLY SPACED AT APPROXIMATELY [illegible]
- A5 SEE PORTE COCHERE DETAILS AND ELEVATIONS FOR ADDITIONAL INFORMATION ON UPLIGHTING AT PORTE COCHERE ABOVE VESTIBULE.
- A6 COORDINATE FIXTURE LOCATION WITH EQUIPMENT.
- A7 INTERIOR LED COVE LIGHTING.
- A8 SIDE ENTRY CANOPY WITH UPLIGHT FIXTURE MOUNTED ON CANOPY ROOF FOCUSED ON BUILDING ABOVE. SEE TYPICAL UPPER FLOOR RCP FOR LIGHT FIXTURE.
- A9 PAINTED WOOD LOUVERED SUNSHADE.
- A10 AT GUESTROOM ENTRY CENTER LIGHT FIXTURE ON DOOR. LOCATE FIXTURE AS FAR AS POSSIBLE FROM DOOR IN SOFFIT AND ALIGN. BOTTOM OF SOFFIT AT 7'-8" AFF. PAINT UNDERSIDE OF SOFFIT.

ENGINEERING:

- E3 MECHANICAL, ELECTRICAL, TELEPHONE AND EQUIPMENT ROOMS ARE TO BE ADEQUATELY VENTED AND WHERE NECESSARY SHALL BE MECHANICALLY EXHAUSTED TO PREVENT HEAT.

CEILING LEGEND

- 2' x 2' RECESSED FIXTURE
- 2' x 4' RECESSED FIXTURE
- 1' x 4' FIXTURE
- 4' STRIP LIGHTING FIXTURE
- LED LIGHT STRIP
- WALL MOUNTED LIGHT FIXTURE
- RECESSED LIGHTING FIXTURE
- PENDANT LIGHT - SEE PLANS FOR CONFIGURATION & SIZE
- TRACK W/ ADJUSTABLE TRACK HEADS
- LIGHTING STRIP FIXTURE
- EXHAUST FAN

PHILLIPS

KEYPLAN

CONSULTANT

SEAL

ISSUE & REVISION RECORD

#	DATE	DESCRIPTION

This document is © Phillips Partnership, P.C. and is considered an Instrument of Service and is solely for use with respect to the project as indicated below. All rights reserved. This document may not be reproduced without the prior written consent of Phillips Partnership, P.C.

PROJECT

Fairfield BY MARRIOTT INN & SUITES

DAWSONVILLE, GEORGIA

PROTOTYPE VERSION 2016
REV 7 12-21-18

4 STORY, 92 UNITS
w/ INDOOR POOL

FAIRFIELD
DAWSON FOREST ROAD
DAWSONVILLE, GA
30534

CLIENT

RIMROCK COMPANIES
10000 RIVERSIDE AVE
SUITE 32201
JACKSONVILLE, FL 32204

PHILLIPS JOB NUMBER 1972101
ISSUE DATE 08/23/2019
DRAWN BY/CHECKED BY ZS / JU
DRAWING TITLE

REFLECTED CEILING PLAN - LEVEL 1

SHEET NUMBER

A-3.1

5901 PEACHTREE DUNWOODY RD.
BUILDING A, SUITE 450
ATLANTA, GEORGIA 30328
PHILLIPSPART.COM 770-394-1616