


1 A-3.2 REFLECTED CEILING PLAN - LEVEL 2-4
1/8" = 1'-0"

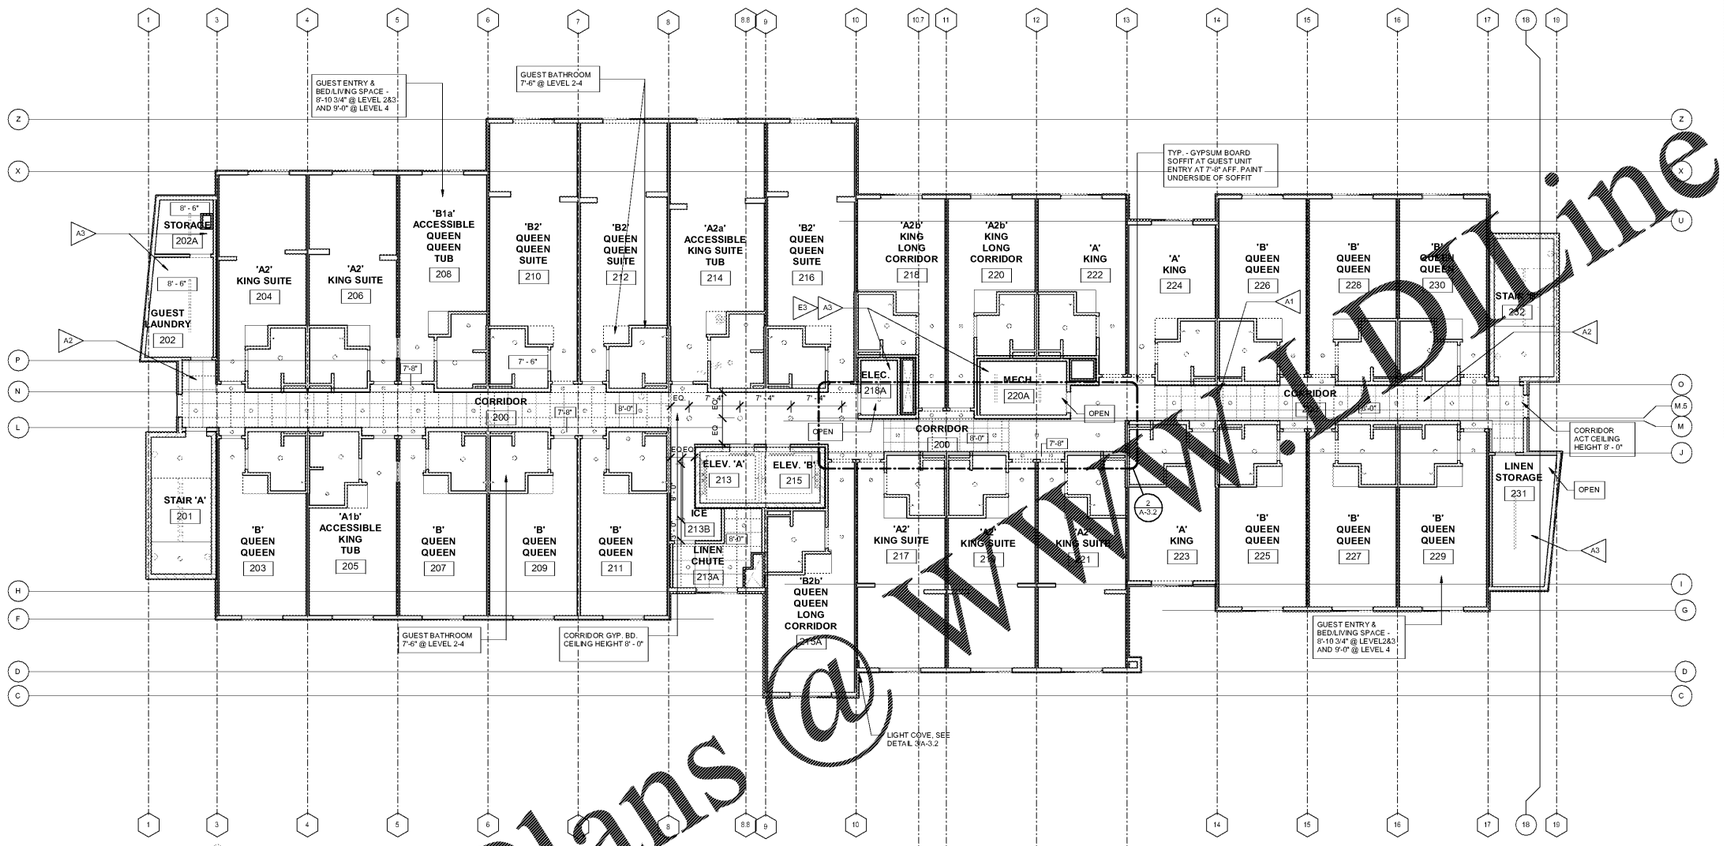


4 A-3.2 3D - SCHEMATIC OF FEATURE LIGHTING
1/8" = 1'-0"




3 A-3.2 LIGHT COVE @ BUILDING ENTRY
1 1/2" = 1'-0"

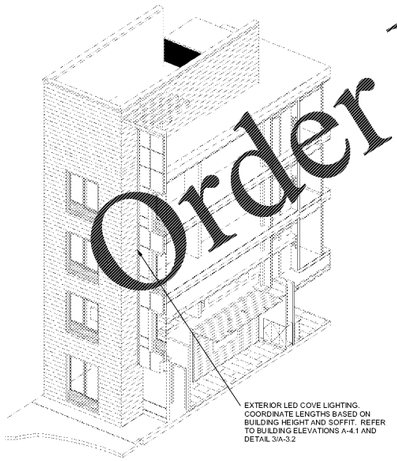


2 A-3.2 ENLARGED CORRIDOR RCP UPPER LEVELS
1/4" = 1'-0"

## GENERAL NOTES

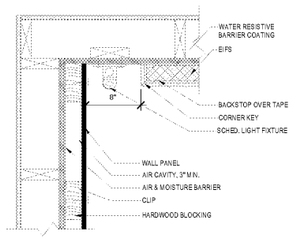1. BEGIN LAYOUT OF CEILING TILES AT CENTER OF ROOMS AS SHOWN. CENTER OF CEILING TILE TO ALIGN WITH CENTER OF CORRIDORS, TYP.

2. CENTER LIGHT FIXTURES IN CENTER OF CEILING TILE.

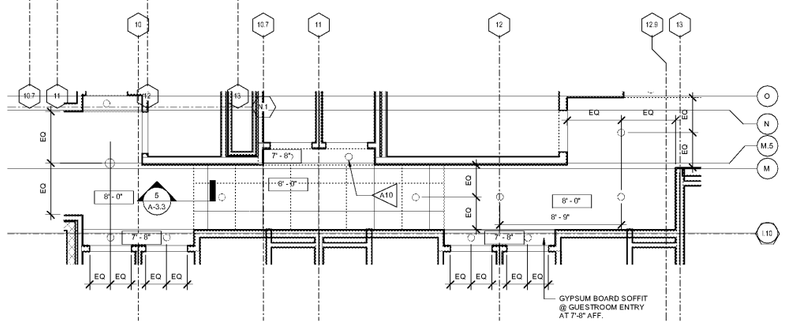3. REFER ID&ELEC. DWGS. FOR FIXTURE DESIGNS.

## CRITERIA NOTES

CRITERIA NOTES ARE SHOWN CLASSIFIED BY DISCIPLINE AND COULD BE INTERPRETED TO APPLY TO MORE THAN ONE DISCIPLINE. FOR EFFICIENCY, NOTES ARE ONLY SHOWN UNDER ONE PREDOMINANT DISCIPLINE.

ARCHITECTURE:

- A1 — CENTER OF FULL SCUPPER ON WALL AT 4'-8" AFF TO CENTER OF SCUPPER.
- A2 — CENTER CEILING TILE IN CORRDOR. TYPICAL CEILING HEIGHT IN CORRIDOR IS 8'-0" AFF.
- A3 — CENTER LIGHT FIXTURES IN ROOM.
- A4 — SPACE DOWNLIGHTS IN EXTERIOR SOFFIT TO BE EQUALLY SPACED AT APPROXIMATELY 5'-0"
- A5 — SEE PORTE COCHERE DETAILS AND WALL PROFILE DETAILS FOR ADDITIONAL INFORMATION ON UPLIGHTING AT PORTE COCHERE ABOVE VESTIBULE.
- A6 — COORDINATE FIXTURE LOCATION WITH EQUIPMENT.
- A7 — EXTERIOR LED COVE LIGHTING.
- A8 — SIDE ENTRY CANOPY WITH UPLIGHT FIXTURE MOUNTED ON CANOPY ROOF FOCUSED ON BUILDING ABOVE. SEE TYPICAL UPPER FLOOR RCP FOR LIGHT FIXTURE.
- A9 — PAINTED WOOD LOUVERED SUNSHADE.
- A10 — AT GUESTROOM ENTRY CENTER LIGHT FIXTURE ON DOOR. LOCATE FIXTURE AS FAR AS POSSIBLE FROM DOOR IN SOFFIT AND ALIGN. BOTTOM OF SOFFIT AT 7'-6" AFF. PAINT UNDERSIDE OF SOFFIT.

ENGINEERING:

- E3 — MECHANICAL, ELECTRICAL, TELEPHONE AND EQUPMENT ROOMS ARE TO BE ADEQUATELY VENTED AND WHERE NECESSARY SHALL BE MECHANICALLY EXHAUSTED TO PREVENT HEAT.

## CEILING LEGEND

- 2' x 2' RECESSED FIXTURE
- 2' x 4' RECESSED FIXTURE
- 1' x 4' FIXTURE
- 4' STRIP LIGHTING FIXTURE
- LED LIGHT STRIP
- WALL MOUNTED LIGHT FIXTURE
- RECESSED LIGHTING FIXTURE
- PENDANT LIGHT - SEE PLANS FOR CONFIGURATION & SIZE
- TRACK W ADJUSTABLE TRACK HEADS
- LIGHTING STRIP FIXTURE
- EXHAUST FAN

Order Plans @ WWW.LDLine.com

PHILLIPS

KEYPLAN

CONSULTANT

SEAL

ISSUE & REVISION RECORD

| # | DATE | DESCRIPTION |
|---|---|---|

This document is © Phillips Partnership, PC and is considered an Instrument of Service and is solely for use with respect to the project as indicated below. All rights reserved. This document may not be reproduced without the prior written consent of Phillips Partnership, PC.

PROJECT

Fairfield BY MARRIOTT INN & SUITES

**DAWSONVILLE, GEORGIA**

PROTOTYPE VERSION 2016
REV 7 12-21-18

4 STORY, 92 UNITS
w/ INDOOR POOL

**FAIRFIELD**
**DAWSON FOREST ROAD**
**DAWSONVILLE, GA**
**30534**

CLIENT

**RIMROCK COMPANIES**
10000 RIVERSIDE AVE
SUITE 32201
JACKSONVILLE, FL 32204

PHILLIPS JOB NUMBER: 1972101

ISSUE DATE: 08/23/2019

DRAWN BY/CHECKED BY: ZS / JU

DRAWING TITLE

REFLECTED CEILING PLAN - LEVEL 2-4

SHEET NUMBER

**A-3.2**

**5901 PEACHTREE DUNWOODY RD.**
**BUILDING A, SUITE 450**
**ATLANTA, GEORGIA 30328**
PHILLIPSPART.COM 770-394-1616