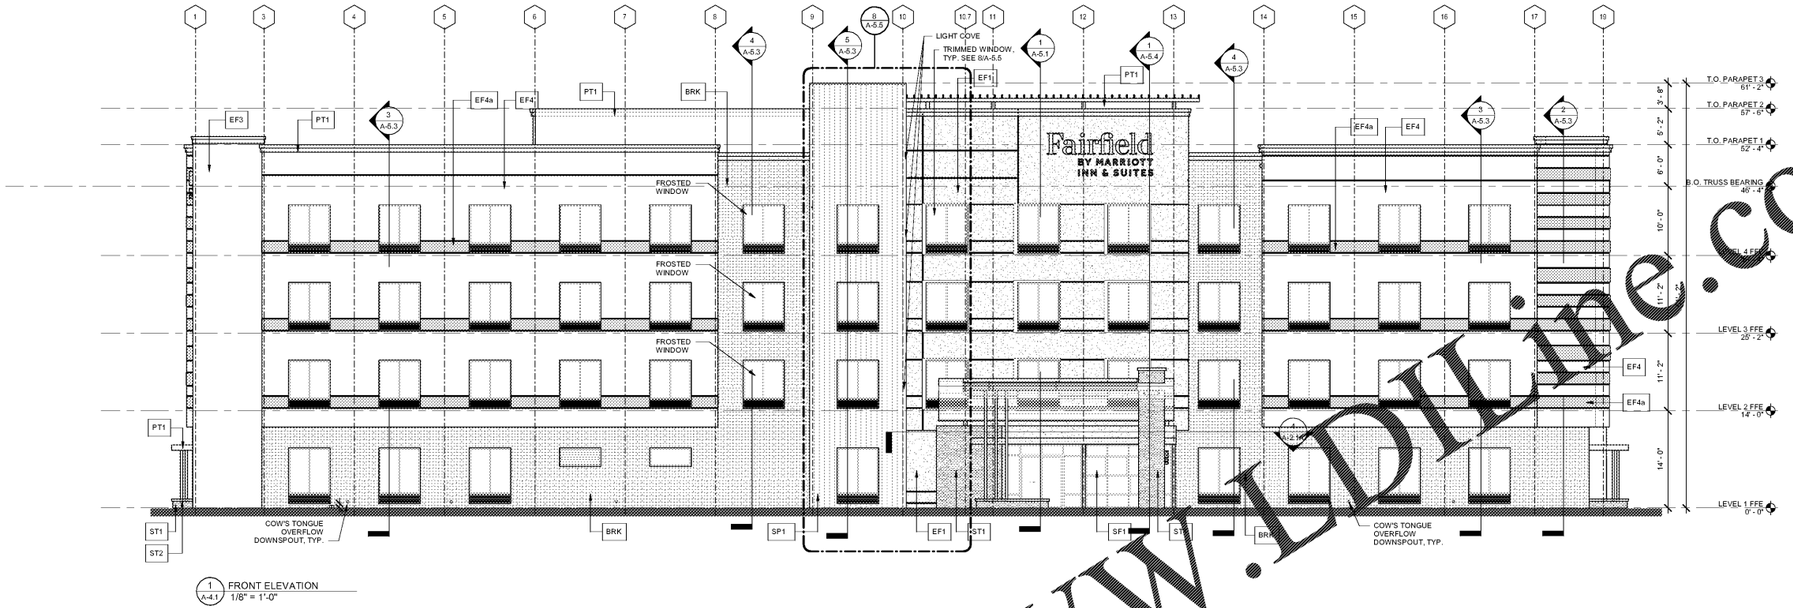

1 A-4.1 FRONT ELEVATION
1/8" = 1'-0"

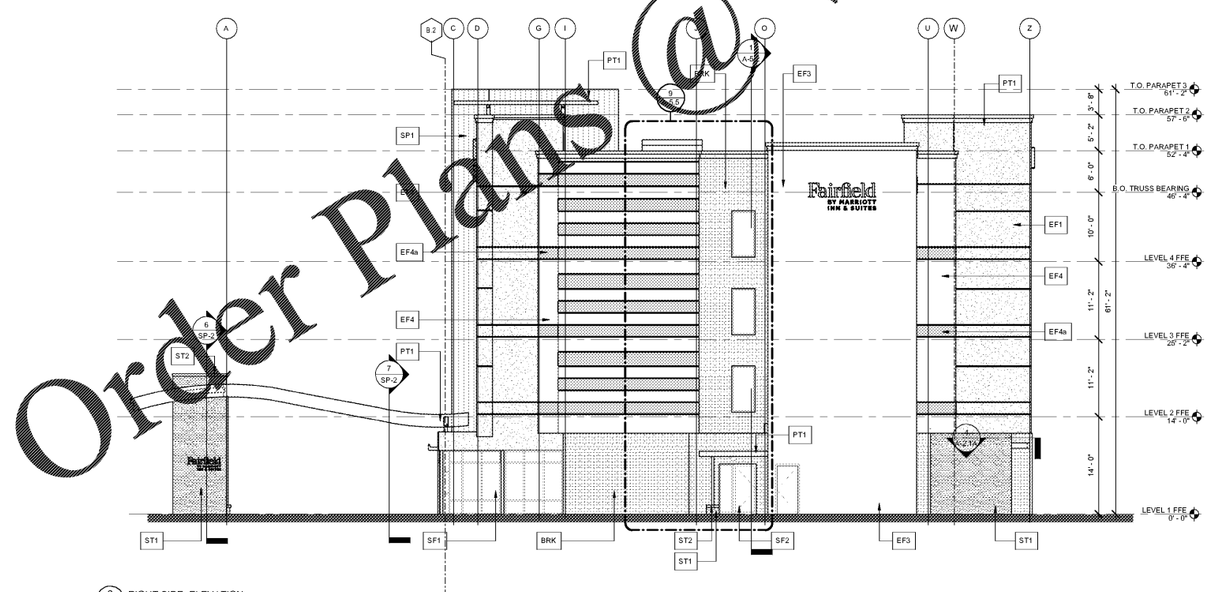

2 A-4.1 RIGHT SIDE ELEVATION
1/8" = 1'-0"

EXTERIOR FINISH SCHEDULE

GRAPHIC	KEY	LOCATION	FINISH
	EF1	ENTRY BAY	MATERIAL: STUCCO SYSTEM. COLOR: MATCH DRYVIT #527A "TWILIGHT GRAY" TEXTURE: MATCH DRYVIT "FINESSE" HYDROPHOBIC WATER REPELLENT
	BRK1	BASE	MATERIAL: THIN BRICK MANUF: COLUMBUS BRICK COMPANY REFERENCE: WAKEFIELD MODULAR
	EF3	STAIR TOWER	MATERIAL: STUCCO SYSTEM COLOR: BENJAMIN MOORE "CHARLOTTE SLATE AC-24" TEXTURE: MATCH DRYVIT "SANDPEBBLE"
	EF4	MAIN BODY	MATERIAL: STUCCO SYSTEM COLOR: BENJAMIN MOORE "POWELL BUFF HC-35" TEXTURE: MATCH DRYVIT "SANDPEBBLE FINE"
	EF4a	ACCENT TEXTURE	MATERIAL: STUCCO SYSTEM COLOR: BENJAMIN MOORE "WILMINGTON TAN HC-34" TEXTURE: MATCH DRYVIT "SANDPEBBLE"
	ST1	EXTERIOR WALL	MATERIAL: MANUFACTURED STONE MASONRY MANUF.: HORIZON STONE COLOR: PINEHURST BLEND PATTERN: HANDCRAFTED
	ST2	COPING	MATERIAL: CAST STONE MASONRY MANUF.: HORIZON STONE COLOR: TO MATCH ADJACENT WALL COLOR, AS APPROVED BY MARRIOTT REPRESENTATIVE
	SP1		MATERIAL: FIBER-CEMENT SIDING PANELS MANUF.: NICHIHA COLOR: CEDAR STYLE: VINTAGE WOOD
	PT1	ROOF SHADE CANOPY	MATERIAL: ALUMINUM MANUF.: 3-COAT LIQUID FLUOROPOLYMER FINISH COLOR: TO MATCH BONE WHITE (PVDF) - PPG #UC43350 (DURANAR)
		PORTE COCHERE	MATERIAL: LINEAR METAL CEILING COLOR: WHITE
	ALUMINUM WINDOWS, ALUMINUM STOREFRONT & AUTOMATIC ENTRANCE DOORS		MANUF.: CONTROL COLOR POWDER COAT FRAME: MNFR. STANDARD COLOR THAT MATCHES CLEAR COLOR: TBD. GLASS: CLEAR
	METAL COPINGS		COLOR: MATCH ALUMINUM WINDOW COLOR, AS APPROVED BY MARRIOTT REP.
	STEEL DOORS AND FRAMES		COLOR: PAINT TO MATCH ADJACENT SURFACE, AS APPROVED BY MARRIOTT REP.

Order Plans @ www.DLine.com

PHILLIPS

KEYPLAN

CONSULTANT

SEAL

ISSUE & REVISION RECORD

#	DATE	DESCRIPTION

This document is © Phillips Partnership, PC and is considered an Instrument of Service and is solely for use with respect to the project as indicated below. All rights reserved. This document may not be reproduced without the prior written consent of Phillips Partnership, PC.

PROJECT

Fairfield
BY MARRIOTT
INN & SUITES

DAWSONVILLE, GEORGIA

PROTOTYPE VERSION 2016
REV 7 12-21-18

4 STORY, 92 UNITS
w/ INDOOR POOL

FAIRFIELD
DAWSON FOREST ROAD
DAWSONVILLE, GA
30534

CLIENT

RIMROCK COMPANIES
10000 RIVERSIDE AVE
SUITE 32201
JACKSONVILLE, FL 32204

PHILLIPS JOB NUMBER 19721101

ISSUE DATE 08/23/2019

DRAWN BY/CHECKED BY ZS / JU

DRAWING TITLE
EXTERIOR ELEVATIONS

SHEET NUMBER
A-4.1

5901 PEACHTREE DUNWOODY RD.
BUILDING A, SUITE 450
ATLANTA, GEORGIA 30328
PHILLIPSPART.COM 770-394-1616