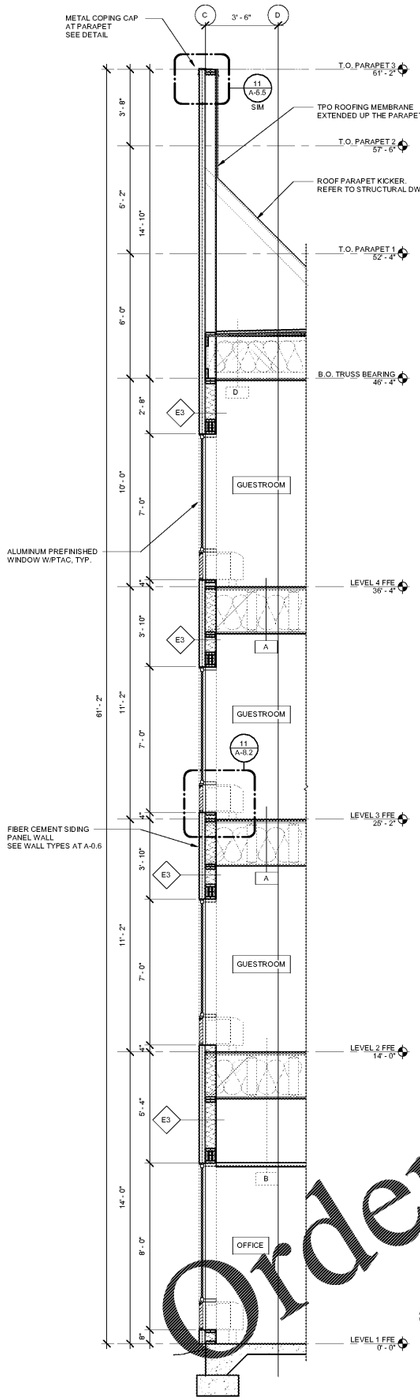

5 A-5.3 SECTION AT FIBER CEMENT SIDING WALL
3/8" = 1'-0"

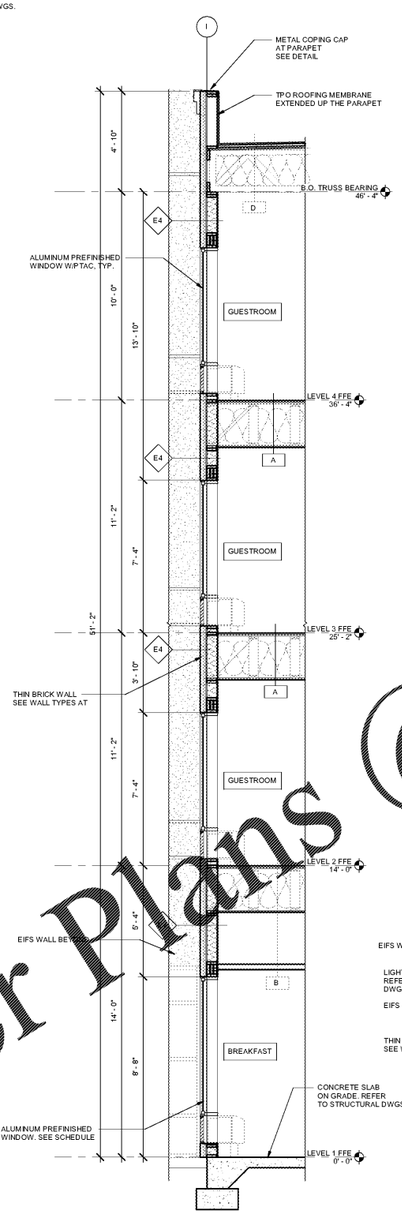

4 A-5.3 SECTION AT THIN BRICK WALL
3/8" = 1'-0"

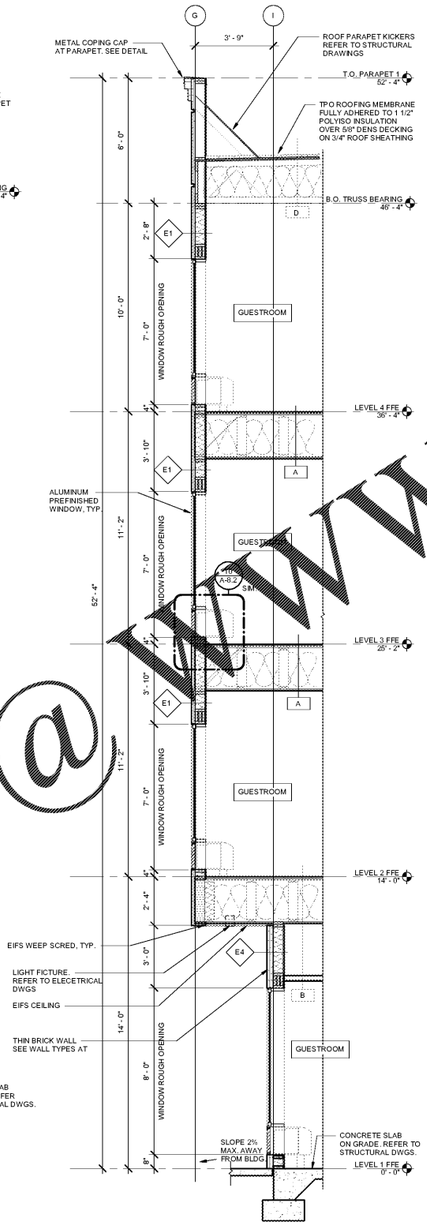

3 A-5.3 SECTION AT EIFS WALL
3/8" = 1'-0"

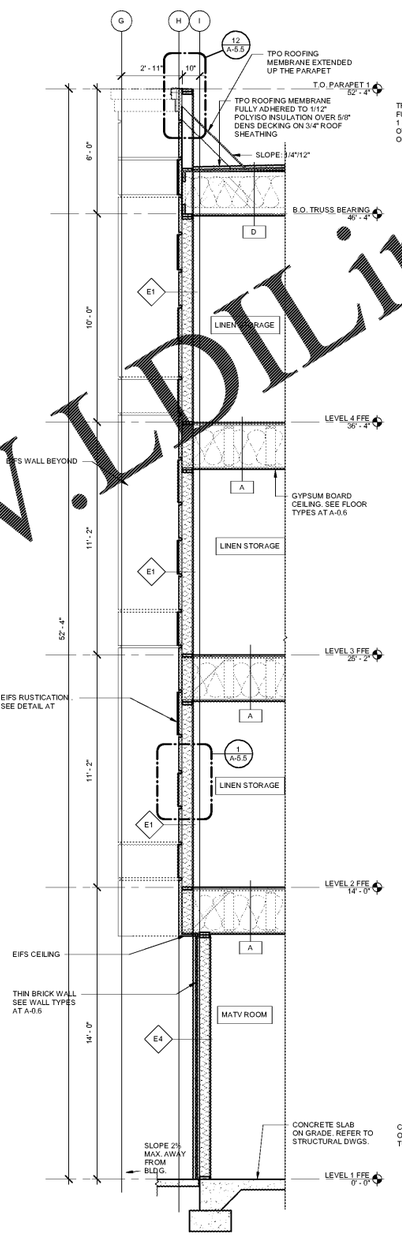

2 A-5.3 SECTION AT EIFS RUSTICATION WALL
3/8" = 1'-0"

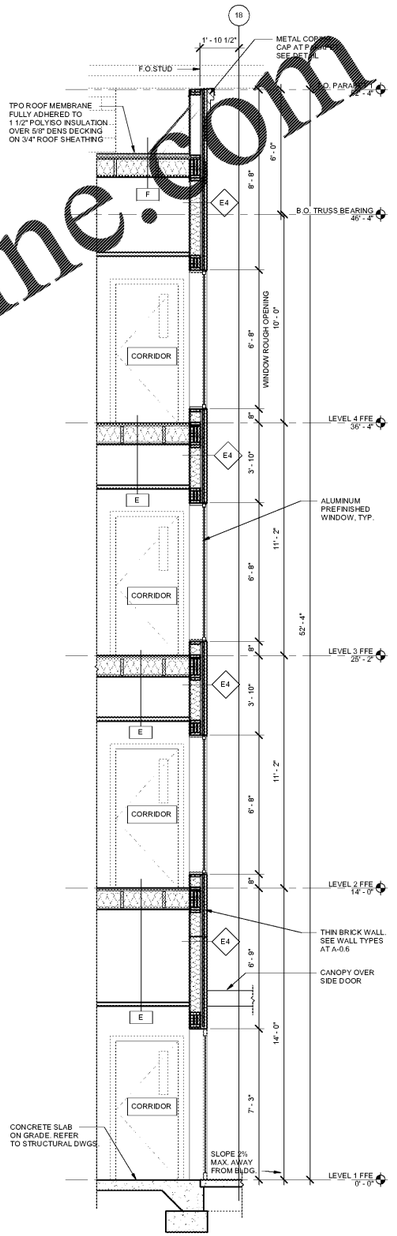

1 A-5.3 WALL SECTION AT SIDE WALL
3/8" = 1'-0"

Order Plans @ WWW.LDLine.com

PHILLIPS

KEYPLAN

CONSULTANT

SEAL

ISSUE & REVISION RECORD

#	DATE	DESCRIPTION

This document is © Phillips Partnership, PC and is considered an instrument of Service and is solely for use with respect to the project as indicated below. All rights reserved. This document may not be reproduced without the prior written consent of Phillips Partnership, PC.

PROJECT

Fairfield BY MARRIOTT INN & SUITES

DAWSONVILLE, GEORGIA

PROTOTYPE VERSION 2016
REV 7 12-21-18

4 STORY, 92 UNITS
w/ INDOOR POOL

FAIRFIELD
DAWSON FOREST ROAD
DAWSONVILLE, GA
30534

CLIENT

RIMROCK COMPANIES
10000 RIVERSIDE AVE
SUITE 32201
JACKSONVILLE, FL 32204

PHILLIPS JOB NUMBER 1972101
ISSUE DATE 08/23/2019
DRAWN BY/CHECKED BY ZS / JU
DRAWING TITLE WALL SECTIONS

SHEET NUMBER

A-5.3

5901 PEACHTREE DUNWOODY RD.
BUILDING A, SUITE 450
ATLANTA, GEORGIA 30328
PHILLIPSPART.COM 770-394-1616