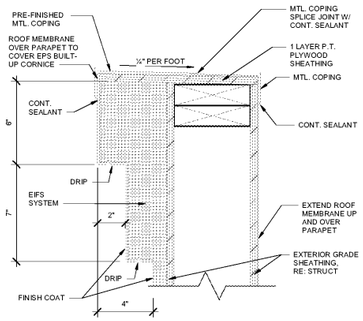

12 A-5.5 TYP.PARAPET CORNICE DETAIL
3" = 1'-0"

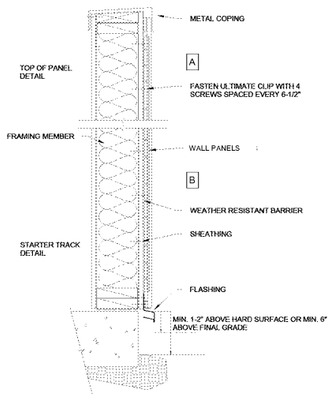

11 A-5.5 FIBERCEMENT SIDIND DETAIL
1 1/2" = 1'-0"

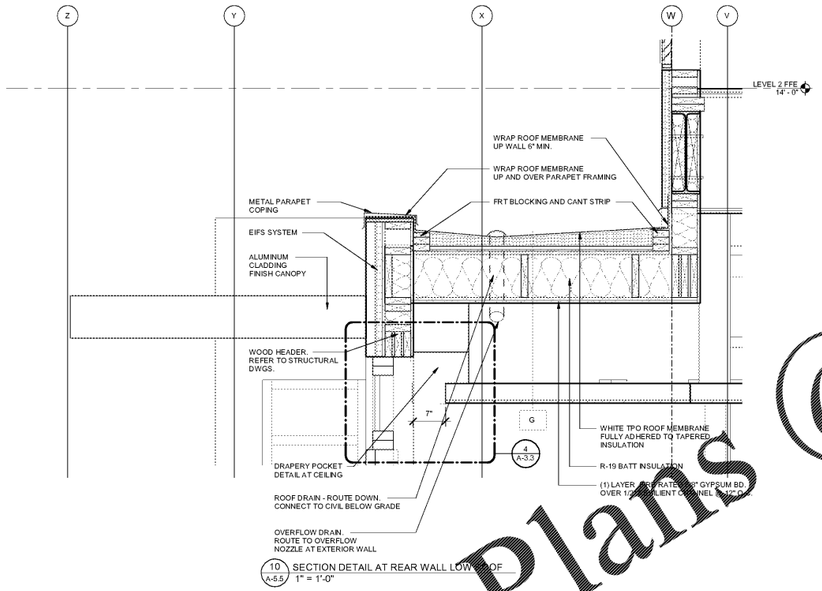

10 A-5.5 SECTION DETAIL AT REAR WALL LOW ROOF
1" = 1'-0"

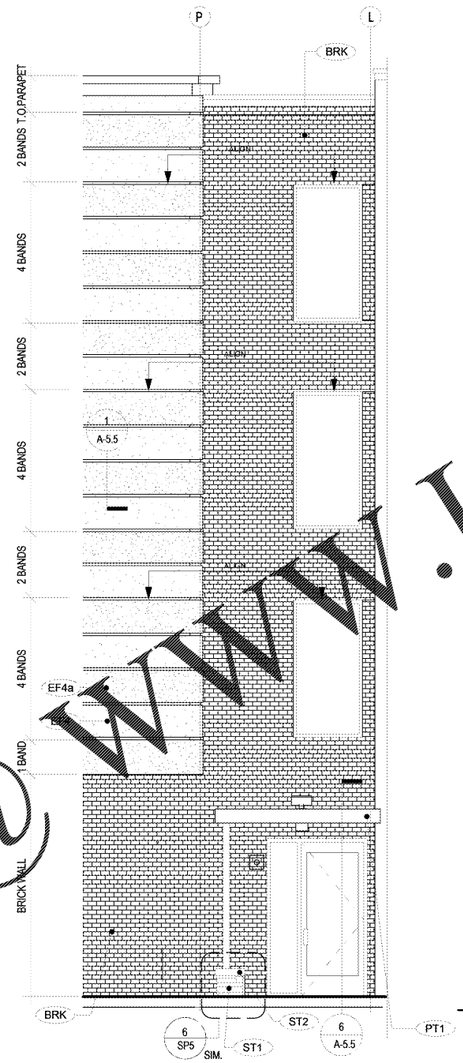

9 A-5.5 PARTIAL SIDE ELEVATION
3/8" = 1'-0"

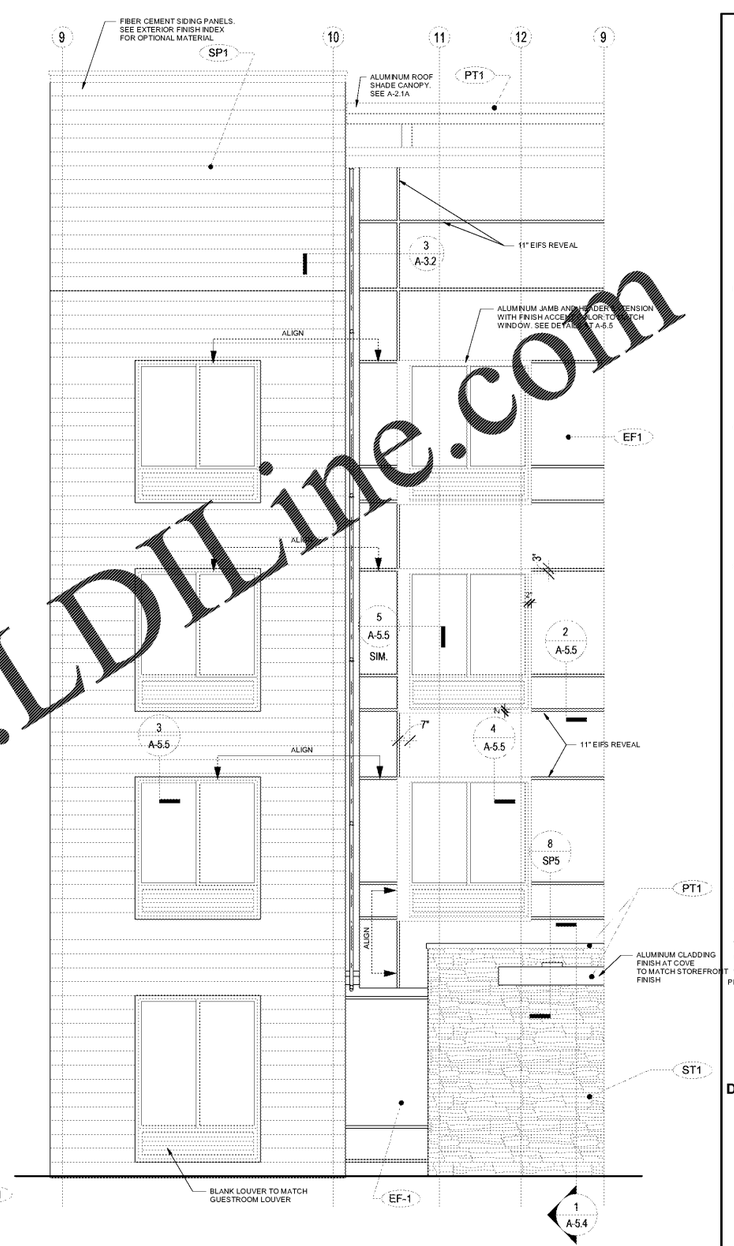

8 A-5.5 PARTIAL ENLARGED ELEVATION
3/8" = 1'-0"

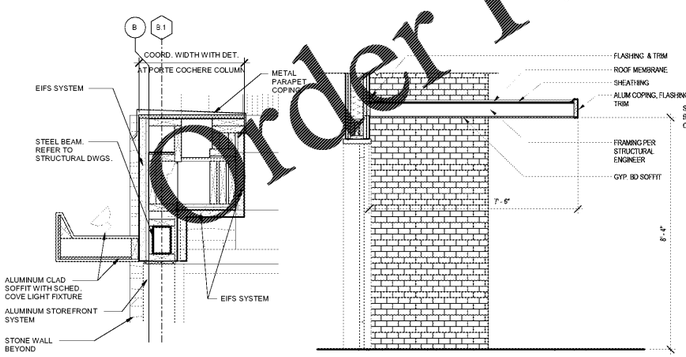

7 A-5.5 SECTION DETAIL AT LIGHT COVE
1" = 1'-0"

6 A-5.5 CANOPY OVER SIDE DOOR
1/2" = 1'-0"

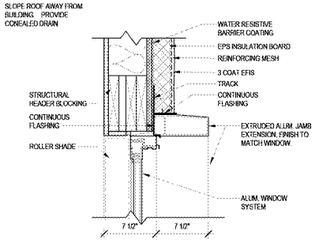

5 A-5.5 WINDOW HEAD AT EIFS W/ALUM TRIM
1 1/2" = 1'-0"

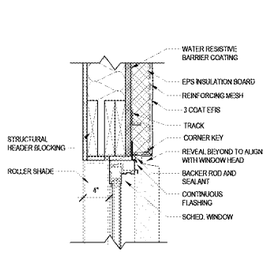

4 A-5.5 WINDOW HEAD AT EIFS
1 1/2" = 1'-0"

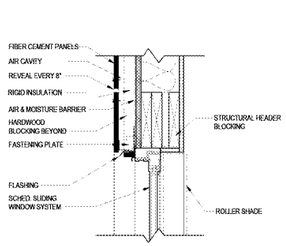

3 A-5.5 WINDOW HEAD AT FIBER CEMENT SIDING
1 1/2" = 1'-0"

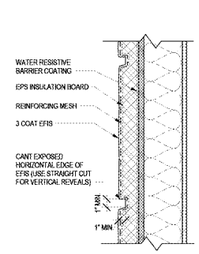

2 A-5.5 EFIS DETAIL
1 1/2" = 1'-0"

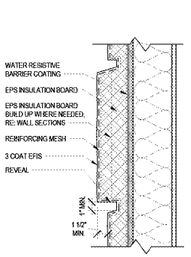

1 A-5.5 EIFS RUSTICATION DETAIL
1 1/2" = 1'-0"

Order Plans @ WWW.LDHline.com

PHILLIPS

KEYPLAN

CONSULTANT

SEAL

ISSUE & REVISION RECORD

#	DATE	DESCRIPTION

This document is © Phillips Partnership, PC and is considered an Instrument of Service and is solely for use with respect to the project as indicated below. All rights reserved. This document may not be reproduced without the prior written consent of Phillips Partnership, PC.

PROJECT

Fairfield BY MARRIOTT INN & SUITES

DAWSONVILLE, GEORGIA

PROTOTYPE VERSION 2016
REV 7.12-21-18

4 STORY, 92 UNITS
w/ INDOOR POOL

FAIRFIELD
DAWSON FOREST ROAD
DAWSONVILLE, GA
30534

CLIENT

RIMROCK COMPANIES
10000 RIVERSIDE AVE
SUITE 32201
JACKSONVILLE, FL 32204

PHILLIPS JOB NUMBER 1972101

ISSUE DATE 08/23/2019

DRAWN BY/CHECKED BY ZS / JU

DRAWING TITLE
ELEVATION & SECTION DETAILS

SHEET NUMBER
A-5.5

5901 PEACHTREE DUNWOODY RD.
BUILDING A, SUITE 450
ATLANTA, GEORGIA 30328
PHILLIPSPART.COM 770-394-1616