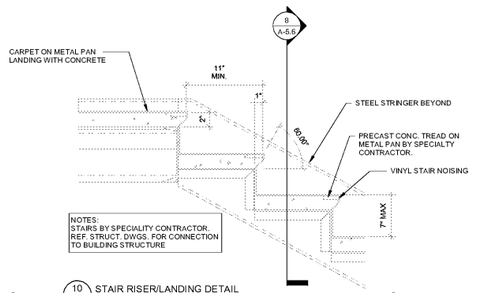

10 A-5.6 STAIR RISER/LANDING DETAIL
1 1/2" = 1'-0"

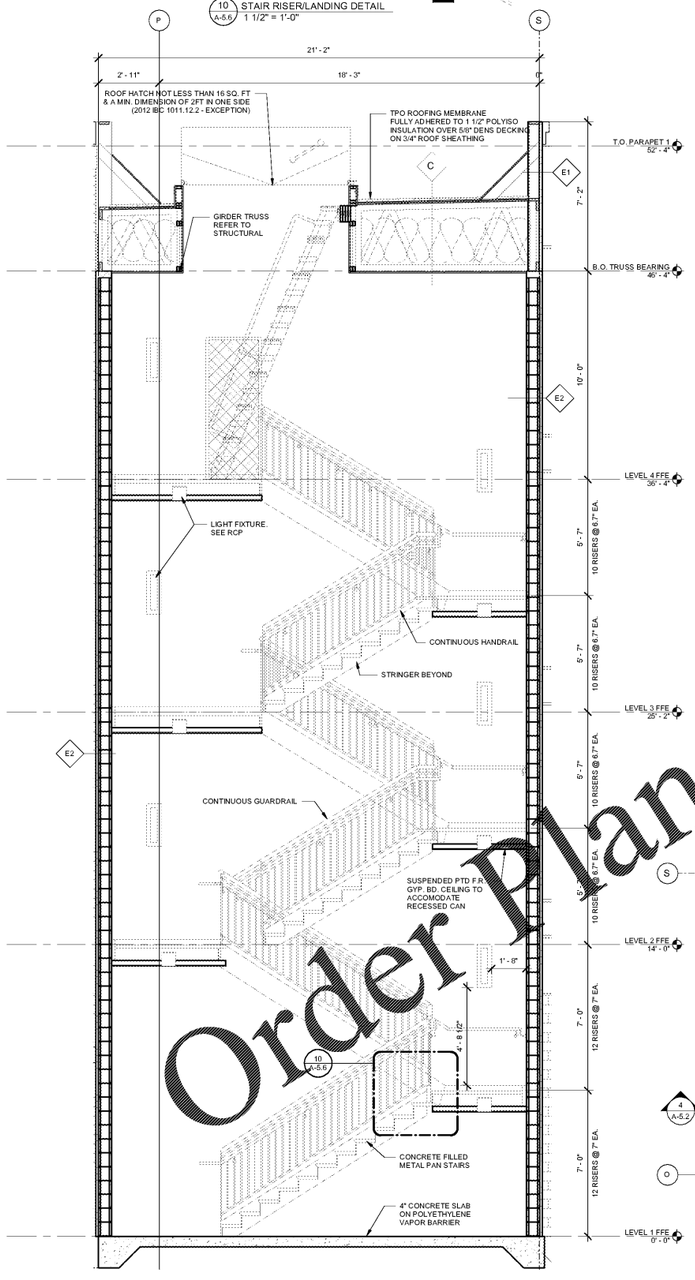

5 A-5.6 STAIR SECTION
3/8" = 1'-0"

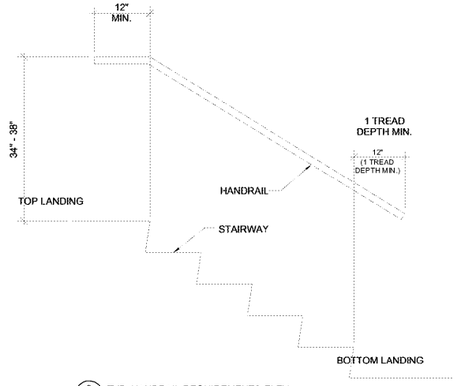

9 A-5.6 TYP. HANDRAIL REQUIREMENTS-ELEV
1" = 1'-0"

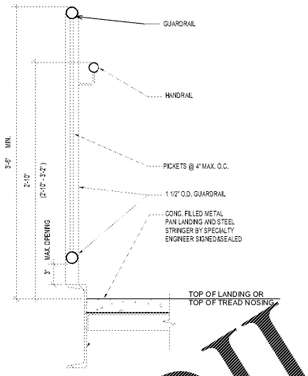

8 A-5.6 GUARDRAIL SECTION DETAIL
1 1/2" = 1'-0"

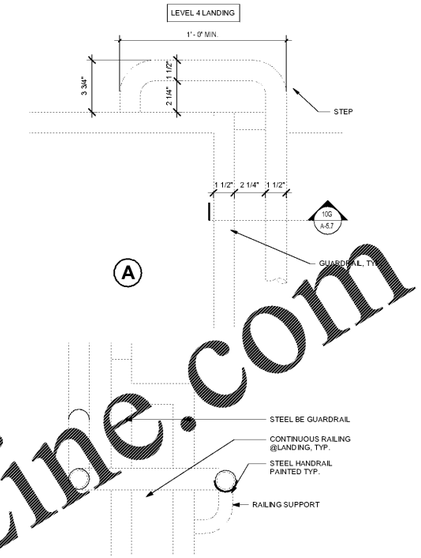

HANDRAILS SHALL BE UNINTERRUPTED AND NOT ROTATE WITHIN THEIR FITTINGS PER 2012 IBC

A SIGN SHALL BE PROVIDED AT EACH FLOOR LANDING DESIGNATING THE FLOOR LEVEL, THER TERMINUS OF THE TOP AND BOTTOM OF THE EXIT STAIRWAY, AND THE IDENTIFICATION OF THE STAIR IN ACCORDANCE WITH IBC 2012, SECTION 1013.1

SEE EXAMPLE SIGNAGE HERE AND SIGN LOCATIONS DESIGNATED ON ENLARGED STAIR PLANS BELOW.

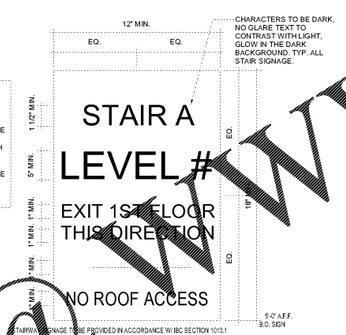

7 A-5.6 STAIR ID SIGNAGE
3" = 1'-0"

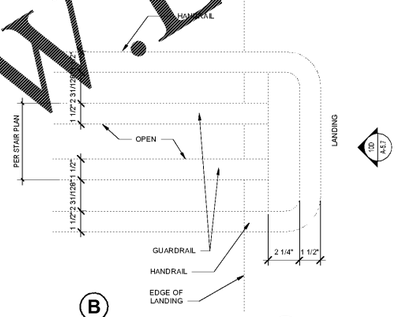

6 A-5.6 ENLARGED STAIR DETAILS
3" = 1'-0"

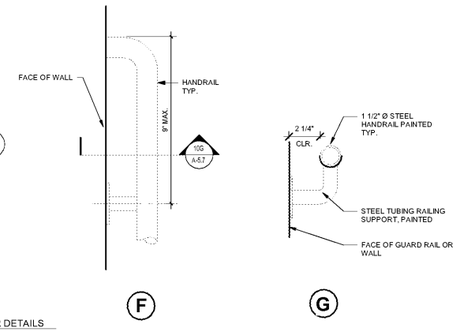

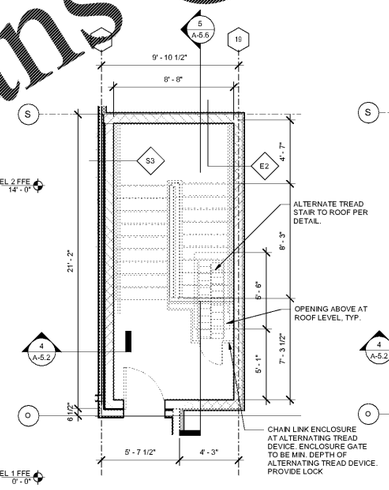

4 A-5.6 STAIR PLAN - LEVEL 4
1/4" = 1'-0"

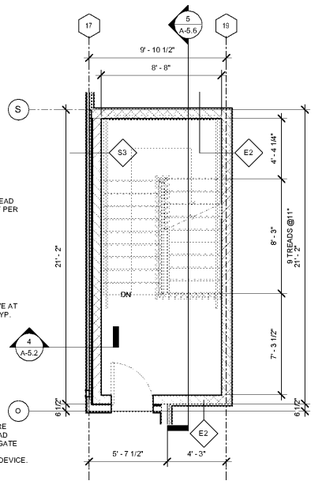

3 A-5.6 STAIR PLAN - LEVEL 3
1/4" = 1'-0"

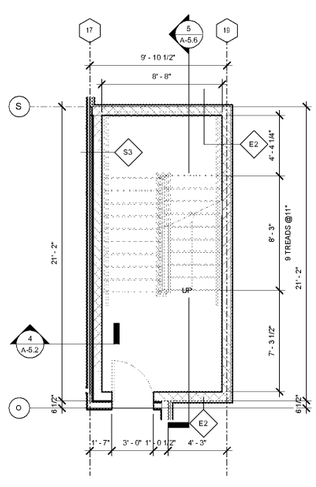

2 A-5.6 STAIR PLAN - LEVEL 2
1/4" = 1'-0"

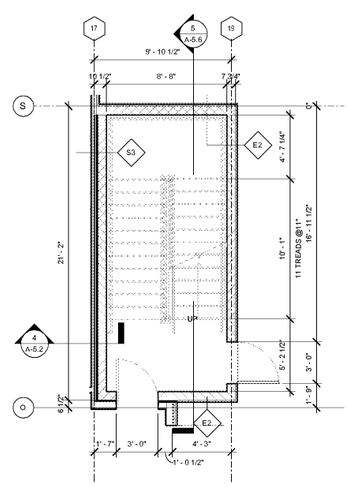

1 A-5.6 STAIR PLAN - LEVEL 1
1/4" = 1'-0"

Order Plans @ WWW.LDILine.com

PHILLIPS

KEYPLAN

CONSULTANT

SEAL

ISSUE & REVISION RECORD

#	DATE	DESCRIPTION

This document is © Phillips Partnership, PC and is considered an Instrument of Service and is solely for use with respect to the project as indicated below. All rights reserved. This document may not be reproduced without the prior written consent of Phillips Partnership, PC.

PROJECT

Fairfield
BY MARRIOTT
INN & SUITES

DAWSONVILLE, GEORGIA

PROTOTYPE VERSION 2016
REV 7 12-21-18

4 STORY, 92 UNITS
w/ INDOOR POOL

FAIRFIELD
DAWSON FOREST ROAD
DAWSONVILLE, GA
30534

CLIENT

RIMROCK COMPANIES
10000 RIVERSIDE AVE
SUITE 32201
JACKSONVILLE, FL 32204

PHILLIPS JOB NUMBER 1972101

ISSUE DATE 08/23/2019

DRAWN BY/CHECKED BY ZS / JU

DRAWING TITLE
STAIR PLANS & SECTIONS

SHEET NUMBER
A-5.6

5901 PEACHTREE DUNWOODY RD.
BUILDING A, SUITE 450
ATLANTA, GEORGIA 30328
PHILLIPSPART.COM 770-394-1616