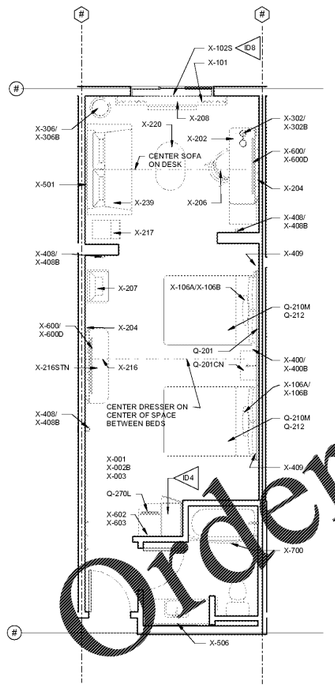

4 A-6.13 'B2' QUEEN/QUEEN SUITE FURNITURE PLAN
1/4" = 1'-0"

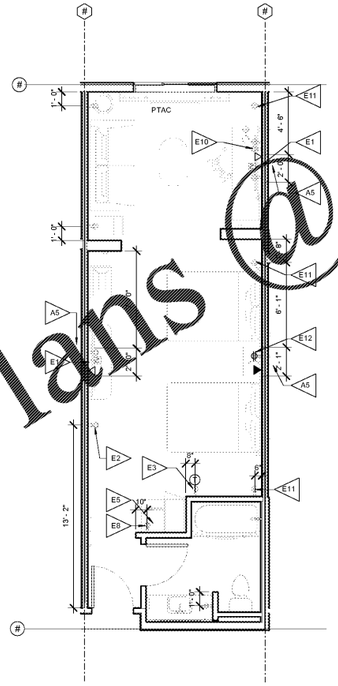

3 A-6.13 'B2' QUEEN/QUEEN SUITE ELECTRICAL PLAN
1/4" = 1'-0"

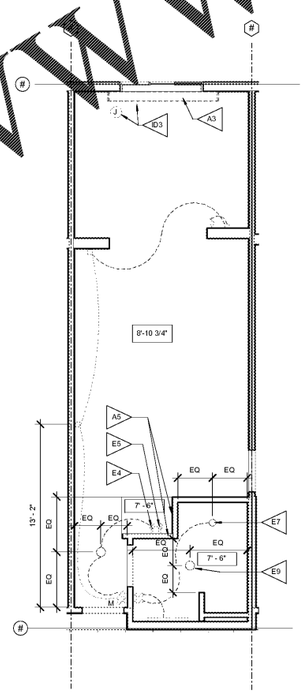

2 A-6.13 'B2' QUEEN/QUEEN SUITE REFLECTED CEILING PLAN
1/4" = 1'-0"

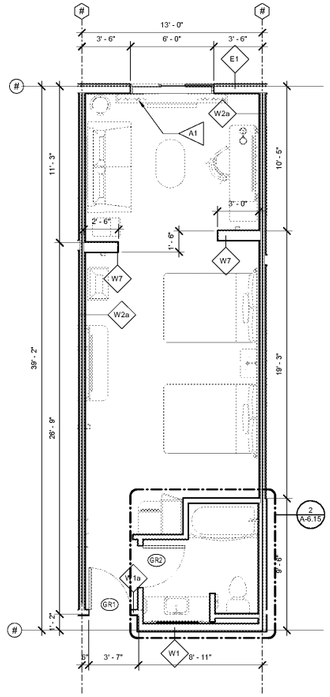

1 A-6.13 'B2' QUEEN/QUEEN SUITE FLOOR PLAN
1/4" = 1'-0"

REFERENCE NOTES

A. REFER TO DESIGN STANDARDS "GUESTROOMS" CHAPTER FOR MAIN REQUIREMENTS RELATED TO THIS SHEET. ARCHITECT IS RESPONSIBLE FOR DESIGNING PROJECT IN ACCORDANCE WITH THE ENTIRE DESIGN STANDARDS.

B. REFER TO INTERIOR DESIGN SPECIFICATION MANUAL - VISUAL DECOR MAP TO PROPERLY SELECT INTERIOR FINISHES, ARTWORK AND OPTIONAL ITEMS FOR ALL GUESTROOM TYPES.

C. REFER TO STC DIAGRAMS FOR ACOUSTIC REQUIREMENTS FOR PARTITIONS BETWEEN GUESTROOMS AND AT PUBLIC SPACE ADJACENCIES.

GENERAL NOTES

1. DIMENSIONS ARE TO FACE OF PARTITION UNLESS NOTED OTHERWISE. HOLD MINIMUM CLEAR DIMENSIONS.

CRITERIA NOTES

CRITERIA NOTES ARE SHOWN CATEGORICALLY FOR CLARITY AND COULD BE INTERPRETED TO APPLY TO MORE THAN ONE DISCIPLINE. FOR EFFICIENCY, NOTES APPEAR ONLY ONCE UNDER ONE PREDOMINANT DISCIPLINE. ALL CONSULTANTS SHALL FAMILIARIZE THEMSELVES WITH ALL CRITERIA NOTES.

ARCHITECTURE:

A1 LOCATION MARKED ON OPTIONAL DESIGN PTAC UNIT. SEE INTERIOR DESIGN FOR SILL DETAIL.

A2 CONNECTING DOORS REQUIRED AT GUESTROOMS ADJACENT TO ACCESSIBLE GUESTROOMS.

A3 BLOCKING IN CEILING FOR DRAPERY TRACKS. COORDINATE LOCATION WITH MANUFACTURER'S INSTALLATION REQUIREMENTS. WHERE CEILING HEIGHT IS HIGHER THAN 9'-0" SEE ALTERNATE INSTALLATION DETAIL ON SHEET 550.

A4 EXPOSED PARTITIONS ABOVE BACK AND SIDES OF WARDROBE TO BE FINISHED.

A5 INDICATE OUTLET LOCATION WITHIN WALL CONSTRUCTION TO AVOID OUTLETS OCCURING IN SAME CAVITY WITHIN PARTITION. HATCHED AREA INDICATES SPACE WHERE OUTLETS SHOULD OCCUR. SEE ALSO DETAIL ON STC DIAGRAM SHEET 240.

A6 12" X 12" CUT-OUT AT SIDE OF CABINET FOR ACCESS TO REFRIGERATOR OUTLET.

A7 WALL MOUNTED STOP LOCATION WHEN CONNECTING DOOR OPENS NEAR FURNITURE. SEE DETAIL ON 550 FOR ADDITIONAL INFORMATION.

A8 INDICATE BLOCKING IN WALL FOR ALL CASEWORK, FIXTURES, GRAB BARS AND ACCESSORIES. COORDINATE LOCATION WITH MANUFACTURERS INSTALLATION REQUIREMENTS.

INTERIOR DESIGN:

ID1 ALL EXTERIOR CORNERS SHALL HAVE FULL HEIGHT CORNER GUARDS PER FINISH INDEX.

ID2 CENTER ARTWORK ON SOFA.

ID3 WHERE REQUIRED FOR ACCESSIBILITY, PROVIDE MOTORIZED SHADES. REFER TO DRAPERY MANUAL AND ID SPEC MANUAL FOR ADDITIONAL INFORMATION AND POWER REQUIREMENTS.

ID4 IRON AND IRONING BOARD STORAGE ACCESSORY TO BE LOCATED INSIDE WARDROBE.

ID5 FOR ACCESSIBLE GUESTROOM TYPES WITH A TUB OR 60" ROLL-IN SHOWER, THE ORIENTATION OF THE WARDROBE UNIT IS ROTATED AND REVERSED. TAKE ADDITIONAL PRECAUTION TO ENSURE THE CORRECT UNIT IS SPECIFIED AND THE OUTLETS ARE CORRECTLY ORIENTED.

ID6 TEXTURED WALL COATING IS THE REQUIRED FINISH FOR EXTERIOR GUESTROOM WALLS TO ELIMINATE MOLD AND MILDEW.

ID7 SEE DETAIL 7559 FOR REQ'D HEIGHT RELATIONSHIP BETWEEN DRAPERY OVERHANG AT WINDOW SILL AND HEIGHT OF WOOD LEDGE OVER PTAC UNIT.

ID8 REFER TO INTERIOR DESIGN SPECIFICATION MANUAL WINDOW TREATMENT SPECIFICATIONS AND ELEVATIONS FOR ROLLER SHADE INFORMATION.

ID9 REFER TO INTERIOR DESIGN SPECIFICATION MANUAL FOR READING LIGHT K-489 & HEADBOARDS Q-207 & Q-201 ADA WITH CUTOUTS.

ENGINEERING:

E1 OUTLETS FOR TV, CABLE AND POWER FOR TV MOUNTED IN OPENING OF WALL MOUNTED TV PANEL, COORDINATE HEIGHT WITH PANEL AS REQUIRED.

E2 CONVENIENCE OUTLET LOCATION WHEN ROOM HAS A COMMUNICATING DOOR TO ADJACENT ADA ROOM.

E3 THERMOSTAT. ALIGN WITH OUTLET BELOW WHERE OCCURS. SEE ELEVATION FOR ADDITIONAL INFORMATION. ALIGN DEVICES VERTICALLY 6" FROM EDGE OF WALL.

E4 SWITCHED OUTLET FOR CABINET LIGHTS. CABINET LIGHTS PROVIDED BY FURNITURE VENDOR. WARDROBE INCLUDES PLUG-IN LIGHT UNDER SHELF. ADDITIONAL PLUG-IN OVER-CABINET LIGHT IS OPTIONAL, REFER TO ID SPEC MANUAL.

E5 DUPLEX OUTLET FOR MICROWAVE AND POWER STRIP.

E6 DOORBELL SWITCH, LIGHT, AND DISCONNECT SWITCH TO BE PROVIDED AT HEARING IMPAIRED AND ACCESSIBLE GUESTROOMS. SEE DETAIL SHEET 521.

E7 CENTER FIXTURE IN SHOWER/TUB.

E8 REFRIGERATOR OUTLET.

E9 EXHAUST FAN/LIGHT LOCATION. TO BE SWITCHED WITH MAIN ROOM LIGHT. WHEN CONTINUOUS VENTING IS USED, INSTALL FIXTURE TYPE D1602X-406.

E10 WALL OUTLET ABOVE AND CENTERED ON DESK AS POSSIBLE. OUTLET SPEC: LEGRAND RADIANT: (2) TM8125BWCCR, RWP262W 3-GANG WALL PLATE.

E11 PROVIDE WALL OUTLETS FOR DESK & FLOOR LAMPS, COFFEE MAKER, READING LIGHTS, AND CONVENIENCE.

E12 RECEPTACLES AT HEADBOARD FOR LIGHTS AND PHONE. LOCATE BEHIND HEADBOARD AND CENTERED ON SIDE OR CENTER PANELS, AT 1'-0" AFF (HOLD).

ELECTRICAL LEGEND

	WALL MTD LT FIXTURE		DUPLEX DUPLEX RECEPTACLE
	CEILING LT FIXTURE	T	THERMOSTAT
	LIGHT SWITCH		TELEPHONE OUTLET
K	MASTER SWITCH		DATA
	DUPLEX RECEPTACLE	TV	TV OUTLET
	GROUND FAULT INTERRUPTER, DUPLEX RECEPTACLE	J	JUNCTION BOX
GFI			RACEWAY & WIRING

Order Plans @ WWW.LDILine.com

PHILLIPS

KEYPLAN

CONSULTANT

SEAL

ISSUE & REVISION RECORD

#	DATE	DESCRIPTION

This document is © Phillips Partnership, PC and is considered an Instrument of Service and is solely for use with respect to the project as indicated below. All rights reserved. This document may not be reproduced without the prior written consent of Phillips Partnership, PC.

PROJECT

Fairfield
BY MARRIOTT
INN & SUITES

DAWSONVILLE, GEORGIA

PROTOTYPE VERSION 2016
REV 7 12-21-18

4 STORY, 92 UNITS
w/ INDOOR POOL

FAIRFIELD
DAWSON FOREST ROAD
DAWSONVILLE, GA
30534

CLIENT

RIMROCK COMPANIES
10000 RIVERSIDE AVE
SUITE 32201
JACKSONVILLE, FL 32204

PHILLIPS JOB NUMBER 1972101
ISSUE DATE 08/23/2019
DRAWN BY/CHECKED BY ZS / JU
DRAWING TITLE

'B2' QUEEN/QUEEN SUITE GUESTROOM PLANS

SHEET NUMBER

A-6.13

5901 PEACHTREE DUNWOODY RD.
BUILDING A, SUITE 450
ATLANTA, GEORGIA 30328
PHILLIPSPART.COM 770-394-1616