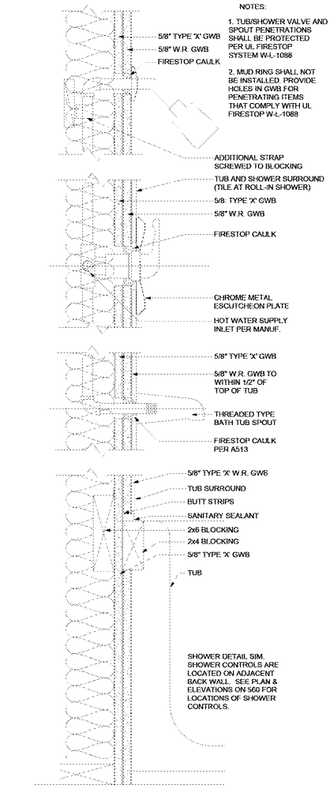

16 TUB/SHOWER @ 1-HR WALL
A-6.18 3" = 1'-0"

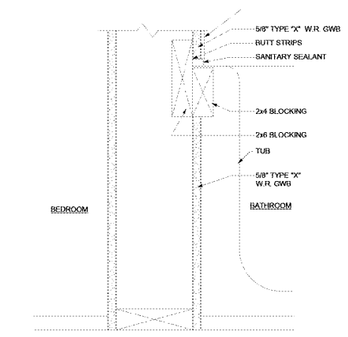

14 TUB @ NON RATED WALL
A-6.18 3" = 1'-0"

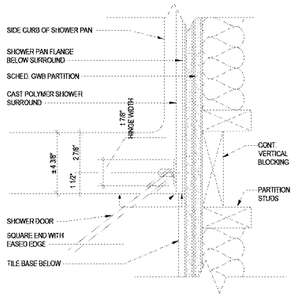

12 SHOWER CORNER DETAIL
A-6.18 3" = 1'-0"

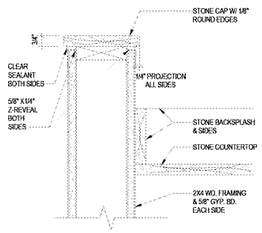

10 LOW WALL DETAIL @ VANITY
A-6.18 3" = 1'-0"

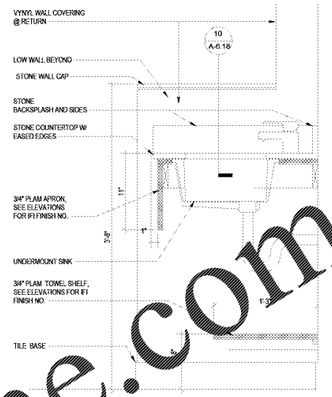

9 GUESTROOM BATH VANITY SECTION
A-6.18 1 1/2" = 1'-0"

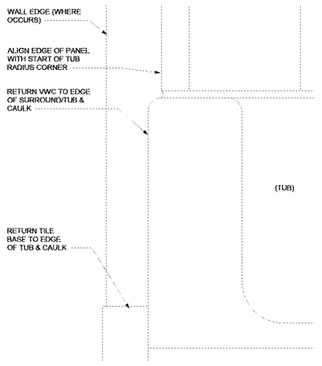

15 TUB SURROUND EDGE
A-6.18 3" = 1'-0"

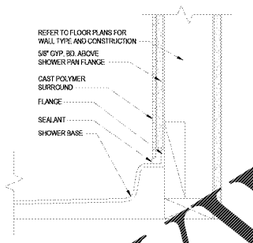

13 SHOWER BASE DETAIL
A-6.18 3" = 1'-0"

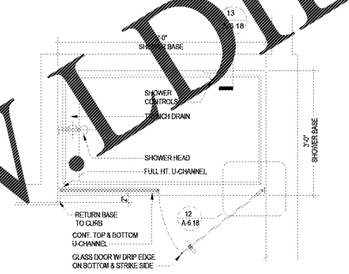

11 PLAN STANDARD SHOWER
A-6.18 3/4" = 1'-0"

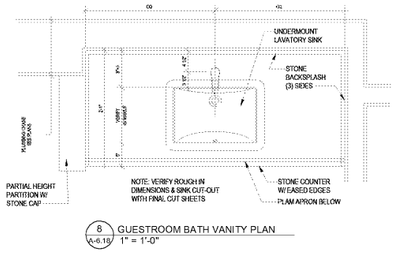

8 GUESTROOM BATH VANITY PLAN
A-6.18 1" = 1'-0"

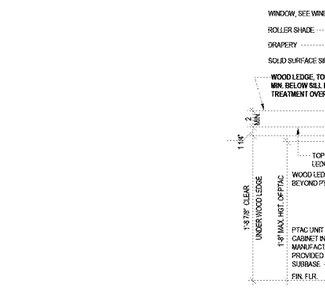

7 PLAN @ PTAC AND WOOD LEDGE
A-6.18 1" = 1'-0"

DEVICES FOR THE HEARING IMPAIRED

SYMBOL	DEVICE	NOTES
	BUTTON FOR DOOR SIGNAL	OUTSIDE DOOR ON STRIKE SIDE, +46" AFF TO FACTORY LABEL ON COVER PLATE
	2-GANG BOX W/ TRANSFORMER FOR DOOR BELL	MOUNT TRANSFORMER IN SOFFIT OR CABINET AND PROVIDE ACCESS
	DOORBELL DISABLE SWITCH	WALL BEHIND ENTRY DOOR, NEAR LIGHT SWITCH "DOORBELL DISABLE SWITCH" PLAQUE
	SMOKE STROBE, REMOTE	COMPATIBLE WITH SMOKE DETECTOR, BATHROOM + 80" AFF "SMOKE" LABEL, INTEGRAL TO DEVICE

A. PLAN DIAGRAM SHOWS GENERAL CONFIGURATION OF DOORBELL DEVICES - DESIGNER TO MODIFY AS REQUIRED FOR ACTUAL GUESTROOM CONFIGURATION AND LOCAL REQUIREMENTS.

B. PLAQUES (EXCEPT AS NOTED): PROVIDE AS REQUIRED; PLAQUES SHALL BE BLACK PHENOLIC W/ 1/4" WHITE ENGRAVED LETTERS.

LOCATE DOORBELL DISABLE SWITCH NEXT TO WELCOME LIGHT SWITCH - DO NOT GANG BOX. PROVIDE SEPARATE LABELED COVER PLATE (TYPICAL)

REQUIREMENTS ON QUANTITY AND DISPERSAL OF GUESTROOMS WITH FEATURES FOR THE HEARING IMPAIRED TO BE IN ACCORDANCE WITH ALL APPLICABLE CODES AND REGULATIONS. DOORBELL SPEC INCLUDED IN THE PROJECT MANUAL MASTER.

6 HEARING IMPAIRED DEVICES
A-6.18 1/8" = 1'-0"

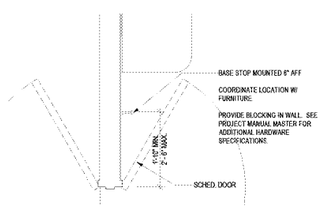

2 GUESTROOM BASE STOP LOCATION
A-6.18 3/4" = 1'-0"

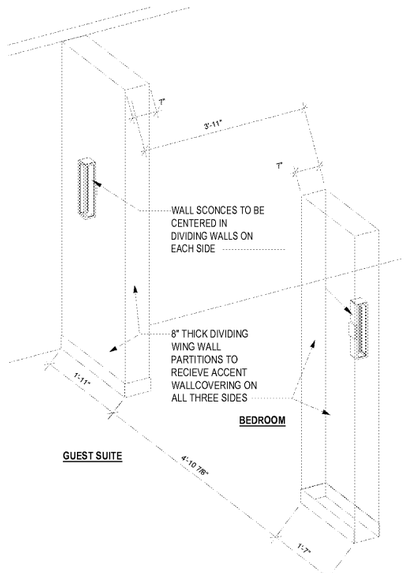

1 3D VIEW - SUITE WING WALLS
A-6.18 3/4" = 1'-0"

GUESTROOM CEILING HEIGHT CONDITIONS:

GUESTROOM CEILING HEIGHTS 9'-0" A.F.F.
BLACKOUT DRAPERY ROD IS CEILING MOUNTED WITH NO EXPOSED END AND NO TRIM MOULDING, CENTERED ABOVE WINDOW.
SHEER ROLLER SHADES TO BE MOUNTED INSIDE WALL OPENING FOR WINDOW. COORDINATE WITH WALL AND WINDOW CONSTRUCTION.

CEILING MOUNTED DRAPERY TRACK IS [illegible] INSIDE BLOCKING IN CEILING AS REQUIRED.

WINDOW TREATMENT CONSISTS OF A (1) TRACK SYSTEM FOR ALL CEILING HEIGHTS:
- TRAVERSING BLACKOUT DRAPERY.
- A SHEER ROLLER SHADE MOUNTED INSIDE WALL OPENING FOR WINDOW AS POSSIBLE, COORDINATE WITH WALL AND WINDOW CONSTRUCTION

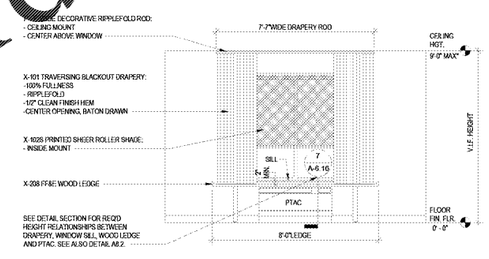

4 GUESTROOM CEILING HEIGHT DETAILS
A-6.18 3/8" = 1'-0"

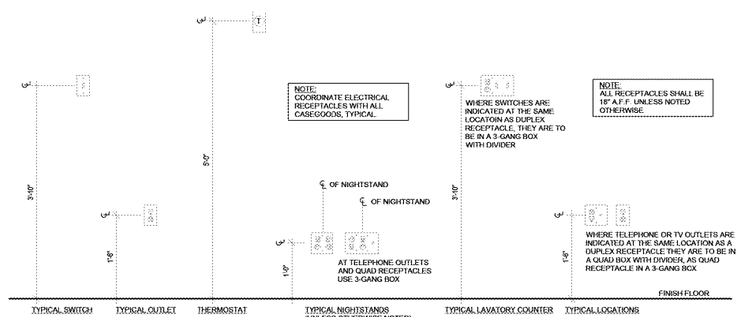

3 TYPICAL GUESTROOM ELECTRICAL OUTLET HEIGHTS
A-6.18 1" = 1'-0"

Order Plans @ WWW.LDILine.com

PHILLIPS

KEYPLAN

CONSULTANT

SEAL

ISSUE & REVISION RECORD

#	DATE	DESCRIPTION

This document is © Phillips Partnership, PC and is considered an instrument of service and is solely for use with respect to the project as indicated below. All rights reserved. This document may not be reproduced without the prior written consent of Phillips Partnership, PC.

PROJECT

Fairfield BY MARRIOTT INN & SUITES

DAWSONVILLE, GEORGIA

PROTOTYPE VERSION 2016
REV 7 12-21-18

4 STORY, 92 UNITS
w/ INDOOR POOL

FAIRFIELD
DAWSON FOREST ROAD
DAWSONVILLE, GA
30534

CLIENT

RIMROCK COMPANIES
10000 RIVERSIDE AVE
SUITE 32201
JACKSONVILLE, FL 32204

PHILLIPS JOB NUMBER 1972101
ISSUE DATE 08/23/2019
DRAWN BY/CHECKED BY Author / Check or
DRAWING TITLE GUESTROOM DETAILS

SHEET NUMBER **A-6.18**

5901 PEACHTREE DUNWOODY RD.
BUILDING A, SUITE 450
ATLANTA, GEORGIA 30328
PHILLIPSPART.COM 770-394-1616