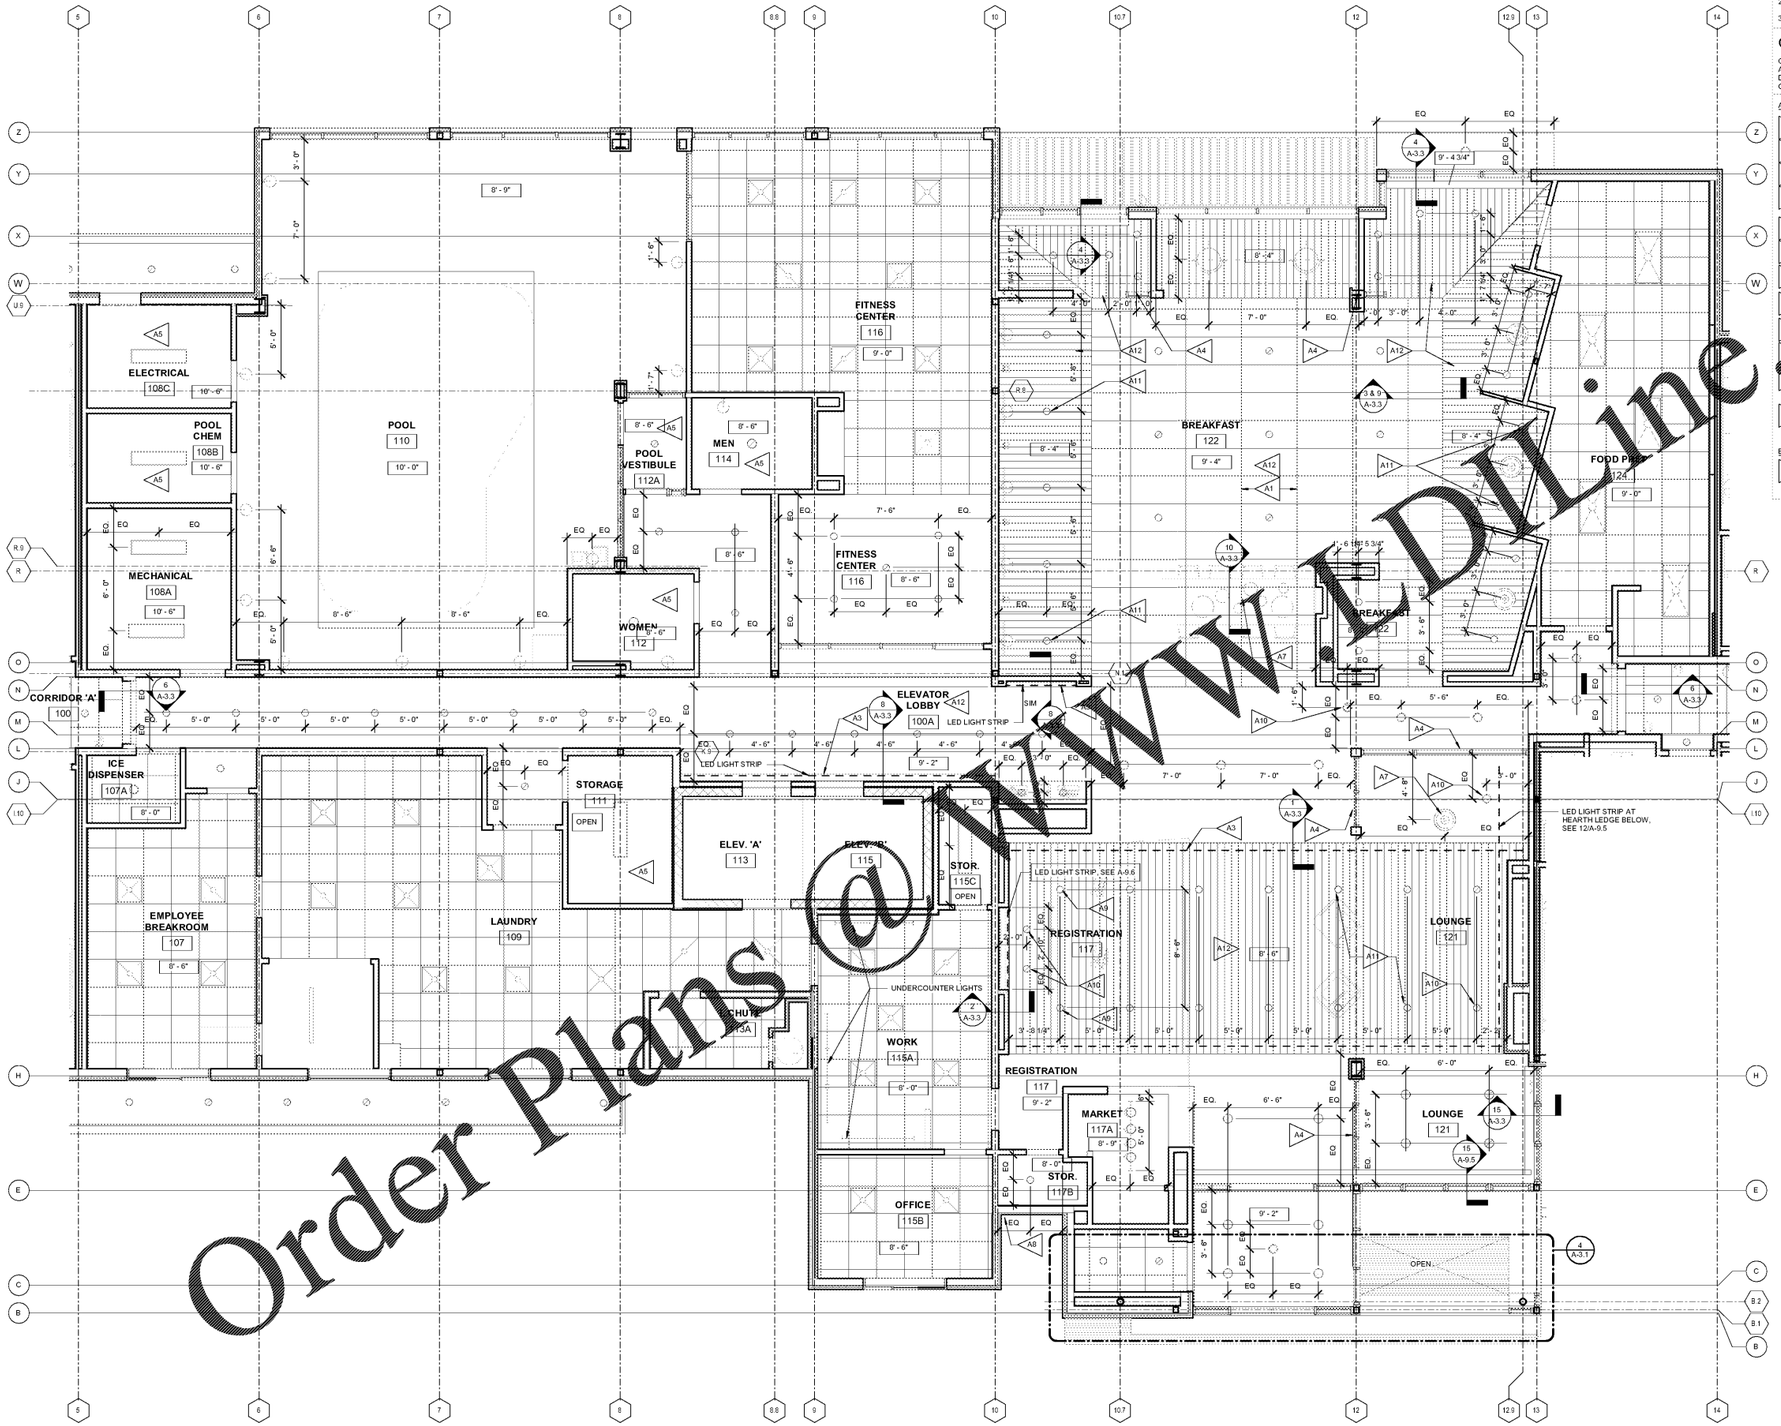

1 A-6.3 LOBBY REFLECTED CEILING PLAN - LEVEL 1
1/4" = 1'-0"

Order Plans @ WWW.DLine.com

GENERAL NOTES

1. BEGIN LAYOUT OF CEILING TILES AT CENTER OF ROOMS AS SHOWN. CENTER OF CEILING TILE TO ALIGN WITH CENTER OF CORRIDORS, TYP..

2. CENTER LIGHT FIXTURES IN CENTER OF CEILING TILE.

3. REFER IDA/ELEC. DWGS. FOR FIXTURE DESIGNATION.

CRITERIA NOTES

CRITERIA NOTES ARE SHOWN CATEGORIZED BY DISCIPLINE AND COULD BE INTERPRETED TO APPLY TO MORE THAN ONE DISCIPLINE. FOR EFFICIENCY, NOTES ARE ONLY SHOWN UNDER ONE PREDOMINANT DISCIPLINE.

ARCHITECTURE:

- A1 — CENTER OF FULL TILE TO BE CENTERED IN CEILING SPACE
- A2 — FULL TILE AGAINST GYP BD. BULKHEAD
- A3 — SEE CEILING DETAILS FOR LIGHT COVE DETAILS, SEE 9/A-3.3.
- A4 — LOUNGE SCREEN WALL UNITS TO BE SECURED TO BLOCKING ABOVE CEILING AS REQUIRED FOR BRACING AND SUPPORT OF UNITS.
- A5 — CENTER FIXTURE IN RM.
- A6 — CENTER FIXTURE IN GRID.
- A7 — CENTER SINGLE OR GROUP OF PENDANTS ABOVE TABLE
- A8 — EXTERIOR LED ACCENT COVE. SEE 3/A-3.2
- A9 — COORDINATE LIGHT FIXTURE LOCATION WITH WELCOME DESK. CENTER FIXTURES ON DESK AS POSSIBLE.
- A10 — FIXTURE TO BE WALL WASHER TO ILLUMINATE STONE WALL AND ART PIECES.
- A11 — ALL DOWNLIGHTS IN WOOD PLANK CEILING TO BE CENTERED IN INDIVIDUAL WOOD PLANKS TYPICAL COORDINATE CEILING AND FIXTURE LAYOUT AS REQUIRED.
- A12 — ALL CEILING ACCESS PANELS TO MATCH FINISH OF ADJACENT CEILING, TYP. LOCATION OF ACCESS PANELS PER LOCAL CODE OR AS REQ'D BY SYSTEMS LOCATED ABOVE CEILING.

ENGINEERING:

- E1 — AIR DEVICES PER MECHANICAL DRAWINGS.

CEILING LEGEND

- 2' x 2' RECESSED FIXTURE
- 2' x 4' RECESSED FIXTURE
- 1' x 4' FIXTURE
- 4' STRIP LIGHTING FIXTURE
- LED LIGHT STRIP
- WALL MOUNTED LIGHT FIXTURE
- RECESSED LIGHTING FIXTURE
- PENDANT LIGHT - SEE PLANS FOR CONFIGURATION & SIZE
- TRACK W/ ADJUSTABLE TRACK HEADS
- LIGHTING STRIP FIXTURE
- EXHAUST FAN

PHILLIPS

KEYPLAN

CONSULTANT

SEAL

ISSUE & REVISION RECORD

#	DATE	DESCRIPTION

This document is © Phillips Partnership, PC and is considered an Instrument of Service and is solely for use with respect to the project as indicated below. All rights reserved. This document may not be reproduced without the prior written consent of Phillips Partnership, PC.

PROJECT

Fairfield BY MARRIOTT INN & SUITES

DAWSONVILLE, GEORGIA

PROTOTYPE VERSION 2016
REV 7 12-21-18

4 STORY, 92 UNITS
w/ INDOOR POOL

FAIRFIELD
DAWSON FOREST ROAD
DAWSONVILLE, GA
30534

CLIENT

RIMROCK COMPANIES
10000 RIVERSIDE AVE
SUITE 32201
JACKSONVILLE, FL 32204

PHILLIPS JOB NUMBER 1972101

ISSUE DATE 08/23/2019

DRAWN BY/CHECKED BY Author / Checker

DRAWING TITLE
ENLARGED LOBBY RCP

SHEET NUMBER

A-6.3

5901 PEACHTREE DUNWOODY RD.
BUILDING A, SUITE 450
ATLANTA, GEORGIA 30328
PHILLIPSPART.COM 770-394-1616