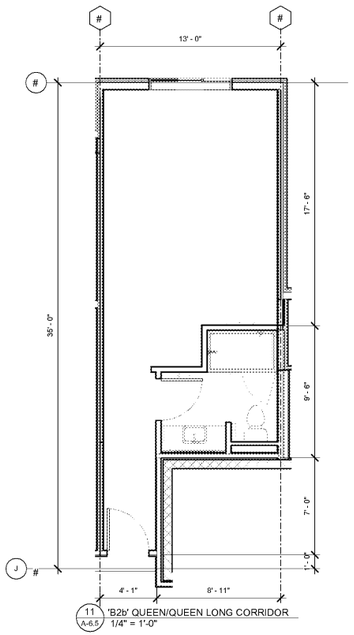

11 A-6.5 'B2b' QUEEN/QUEEN LONG CORRIDOR
1/4" = 1'-0"

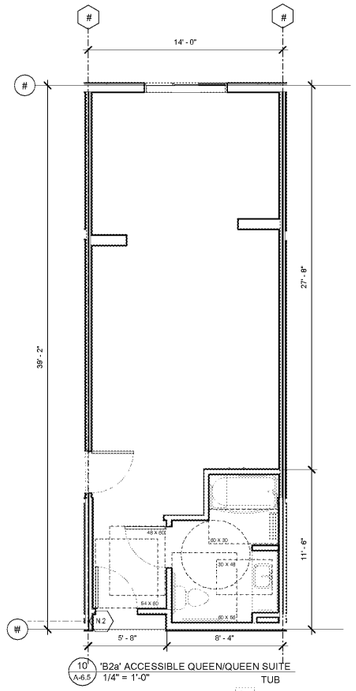

10 A-6.5 'B2a' ACCESSIBLE QUEEN/QUEEN SUITE
1/4" = 1'-0"
TUB

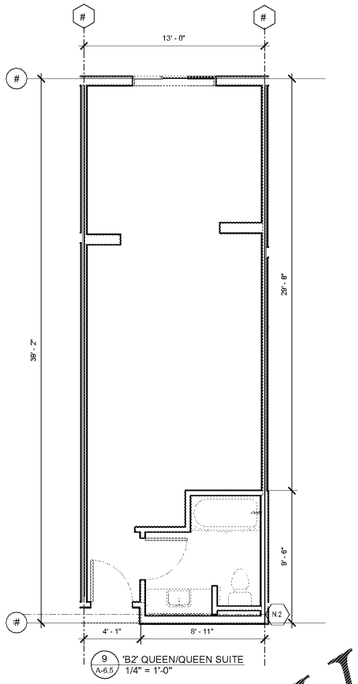

9 A-6.5 'B2' QUEEN/QUEEN SUITE
1/4" = 1'-0"

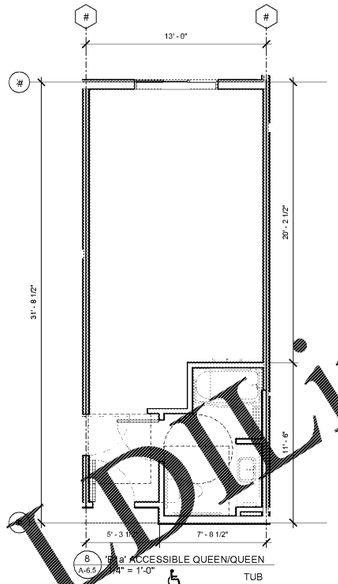

8 A-6.5 'B2a' ACCESSIBLE QUEEN/QUEEN
1/4" = 1'-0"
TUB

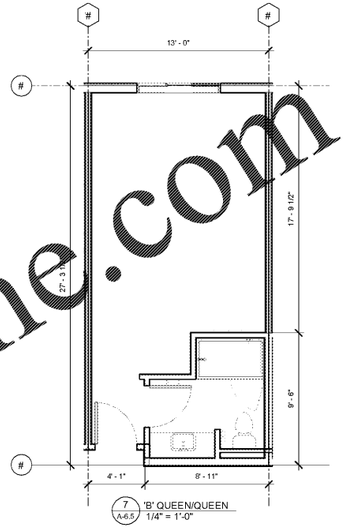

7 A-6.5 'B' QUEEN/QUEEN
1/4" = 1'-0"

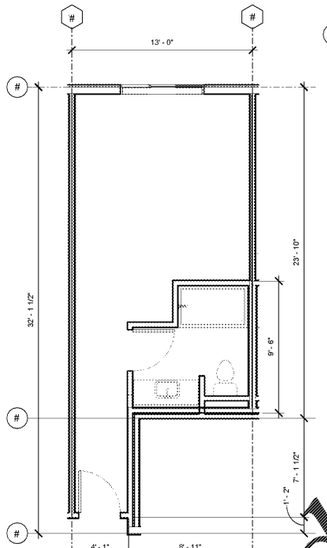

6 A-6.5 'A2b' KING LONG CORRIDOR
1/4" = 1'-0"

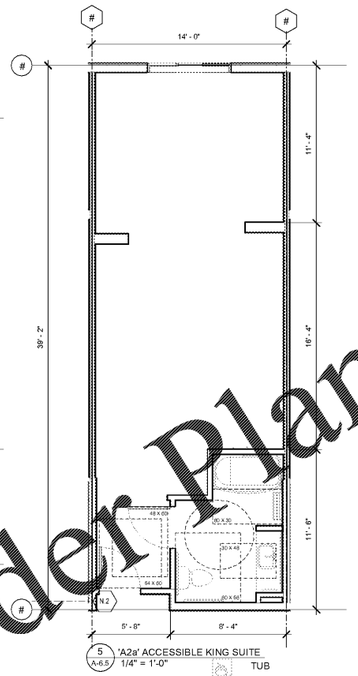

5 A-6.5 'A2a' ACCESSIBLE KING SUITE
1/4" = 1'-0"
TUB

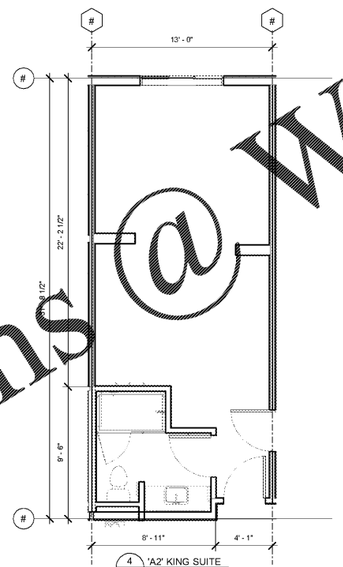

4 A-6.5 'A2' KING SUITE
1/4" = 1'-0"

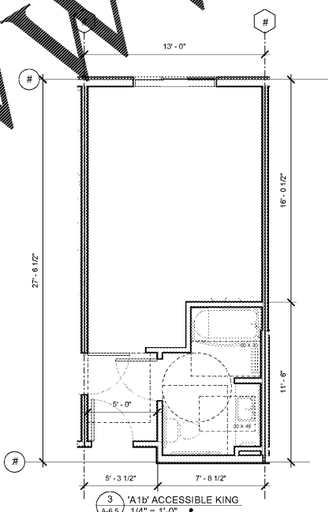

3 A-6.5 'A1b' ACCESSIBLE KING
1/4" = 1'-0"
TUB

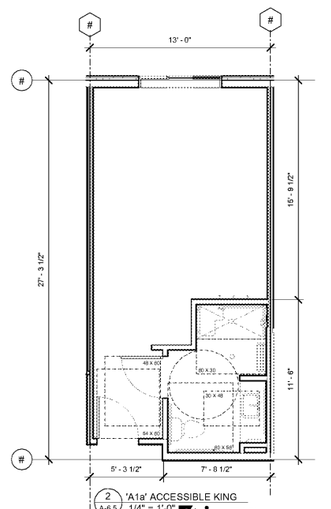

2 A-6.5 'A1a' ACCESSIBLE KING
1/4" = 1'-0"
(R.I.S)

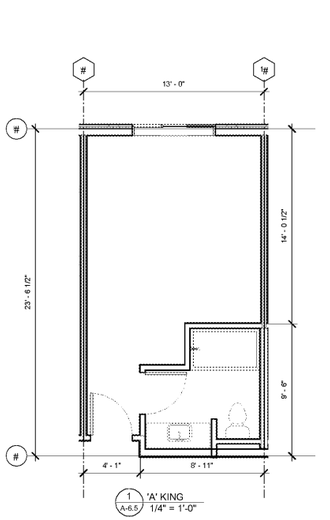

1 A-6.5 'A' KING
1/4" = 1'-0"

Order Plans @ www.IDLine.com

SYMBOLS LEGEND:

- INTERNATIONAL SYMBOL OF ACCESS FOR HEARING IMPAIRED- DENOTES GUESTROOMS WITH COMMUNICATION FEATURES(C.F)
- INTERNATIONAL SYMBOL OF ACCESSIBILITY-DENOTES GUESTROOMS W/MOBILITY FEATURES TO BE EQUIPPED WITH COMMUNICATION FEATURES ALSO.(M.F.)
- MAGNETIC DOOR HOLD OPEN DEVICE TO BE RELEASED UPON FIRE ALARM ACTIVATION.
- IC CR — GUEST OPERABLE CARD READER AND INTERCOM LOCATIONS. CARD READERS AT STOREFRONT DOORS SHALL BE LOCATED ON DOOR STILE. TOP OF HIGHEST OPERABLE PART SHALL BE 40" MAX. AFF AND 30" X 48" CLR. SPACE PROVIDED FOR ADA ACCESS ALL CARD READERS ARE BATTERY POWERED EXCEPT FOR THE FRONT ENTRY DOOR. THIS DOOR WILL BE HARD WIRED. REF. ELEC. DWG. ONLY PUBLIC ACCESS CARD READERS ARE SHOWN ON FLOOR PLANS.
- W# — WALL TYPE - SHEET A-0.6 FOR WALL ASSEMBLY.
- ### — DOOR NUMBER
- # — WINDOW TYPE
- EYE WASH STATION - REF. PLUMBING DRAWINGS AND BRAND STANDARDS FOR CRITERIA AND LOCATIONS
- F.E.C. — FULLY-RECESSED FIRE EXTINGUISHER CABINET (FEC) F.R. CABINET AND WALL PENETRATION ASSEMBLY REQ. AT RATED WALLS, REF. ALL POINTS OF BUILDING SHALL BE WITHIN 75' OF EXTINGUISHER. VERIFY LOCATIONS W/ AHJ.
- RAISED OR DEPRESSED SLAB AT LEVEL 1. OMIT FLOOR TOPPING MIXTURE AT LEVEL 2.

GUEST UNIT ACCESSIBILITY & CONNECTING UNIT MATRIX - DAWSONVILLE, GA

TOTAL NUMBER OF GUEST UNITS: 92

GUEST UNITS WITH	# OF UNITS REQUIRED	# OF UNITS PROVIDED	CODE REFERENCE
MOBILITY FEATURES (M.F.) w/ BATH+TUB UNITS #: 'A1b' - 214 'B1a'- 308, 408 'A2a' - 416 'B2a'- 316	4	4	T.224.2 (ADA 2010)
MOBILITY FEATURES (M.F.) w/ ROLL-N SHOWER (R-I-S) UNITS #: 'A1a' - 110 + (C.F.)	1	1	
TOTAL	5	5	
COMMUNICATION FEATURES (C.F.) UNITS #:'A' - 104, 107, 328 'B' - 112, 215, 409 'A2' - 312 'A1a' - 110 'B2' - 218	9	9	T.224.2 (ADA 2010)
CONNECTING ROOMS A1a/ M.F. - 'B': 104 - 106 'B2a' - 'B2': 320 - 322 A1b/ M.F. - 'B': 211 - 213 'B' - 'B': 403 - 405 B1a/ M.F. - 'A': 212 - 214,	10	5 PAIRS	

GUEST UNIT MATRIX- FAREFIELD INN & SUITES, DAWSONVILLE, GEORGIA

	FLOOR AREA (S.F)	KING UNITS						Q/Q UNITS (QUEEN/QUEEN)					TOTAL
		'A' KING	'A1a' ACCESSIBLE KING (R.I.S)	'A1b' ACCESSIBLE KING (TUB)	'A2' KING SUITE	'A2a' ACCESSIBLE KING SUITE TUB	'A2b' KING LONG CORRIDOR	'B' QUEEN QUEEN	'B1a' ACCESSIBLE QUEEN QUEEN (TUB)	'B2' QUEEN QUEEN SUITE	'B2a' ACCESSIBLE QUEEN QUEEN SUITE	'B2b' QUEEN QUEEN LONG CORRIDOR	
LEVEL1	12,687 SF	0	1 (R.I.S.)	0	0	0	0	1	0	0	0	0	11
LEVEL2	13,114 SF	3	0	1	5	1	2	10	1	3	0	1	27
LEVEL3	13,114 SF	3	0	0	7	0	1	11	0	3	1	1	27
LEVEL4	13,114 SF	3	0	0	7	0	1	11	0	4	0	1	27
SUBTOTAL		18	1	1	19	1	4	33	1	10	1	3	
TOTAL	52,029 SF	44						48					92
PERCENTAGES		48%						52%					100%

PHILLIPS

KEYPLAN

CONSULTANT

SEAL

ISSUE & REVISION RECORD

#	DATE	DESCRIPTION

This document is © Phillips Partnership, PC and is considered as instruments of service and is solely for use in the project as indicated below. All rights reserved. This document may not be used, reproduced, without the prior written consent of Phillips Partnership, PC.

PROJECT

Fairfield BY MARRIOTT INN & SUITES

DAWSONVILLE, GEORGIA

PROTOTYPE VERSION 2016
REV 7.12-21-18

4 STORY, 92 UNITS
w/ INDOOR POOL

FAIRFIELD
DAWSON FOREST ROAD
DAWSONVILLE, GA
30534

CLIENT

RIMROCK COMPANIES
10000 RIVERSIDE AVE
SUITE 32201
JACKSONVILLE, FL 32204

PHILLIPS JOB NUMBER: 1972101

ISSUE DATE: 08/23/2019

DRAWN BY/CHECKED BY: ZS / JU

DRAWING TITLE

GUEST ROOM INDEX

SHEET NUMBER

A-6.5

5901 PEACHTREE DUNWOODY RD.
BUILDING A, SUITE 450
ATLANTA, GEORGIA 30328
PHILLIPSPART.COM 770-394-1616