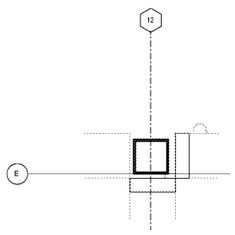

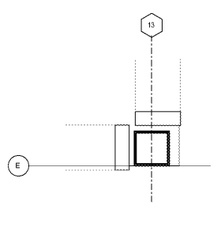

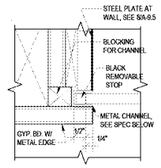

A METAL CHANNEL AT STEEL PLATE:
CRL 3/8" ALUMINUM U-CHANNEL;
CAT. NO. SDC03088, BLACK
C.R. LAURENCE COMPANY OR EQUAL.

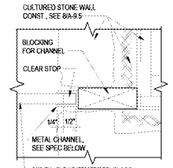

B METAL CHANNEL AT STONE WALL:
CRL 3/8" ALUMINUM U-CHANNEL;
CAT. NO. SDC03084, SATIN ANODIZED
C.R. LAURENCE COMPANY OR EQUAL

CRITERIA NOTES

CRITERIA NOTES ARE SHOWN CATEGORIZED BY DISCIPLINE AND COULD BE INTERPRETED TO APPLY TO MORE THAN ONE DISCIPLINE. FOR EFFICIENCY, NOTES ARE ONLY SHOWN UNDER ONE PREDOMINANT DISCIPLINE.

ARCHITECTURE:

A1 LOUNGE SCREEN WALLS. PROVIDE BLOCKING IN WALL AND CEILING AND AT COLUMNS TO SECURE AND BRACE EACH CASEWORK UNIT. COORDINATE WOOD WRAP AT COLUMNS WITH SIZE OF COLUMN AND ANY DRAIN LINES OR UTILITIES.

A2 PROVIDE BLOCKING IN WALL AS REQUIRED FOR TV MOUNT.

A3 OPTI-MYST CASSETTE UNITS TO BE INSTALLED IN HEARTH PER MANUFACTURER'S RECOMMENDATIONS PROVIDE PLUMBING AND ELECTRICAL CONNECTIONS AS REQ'D. AND VENTING PER MANUFACTURER'S DIRECTION. ACCESS TO TOP OF CASETTE IS REQUIRED. DO NOT FIX OR ENCLOSE ANY MATERIAL OVER THE TOP OF THE CASSETTE.

17 A-9.5 COLUMN FURR OUT @ ENTRY
1 1/2" = 1'-0"

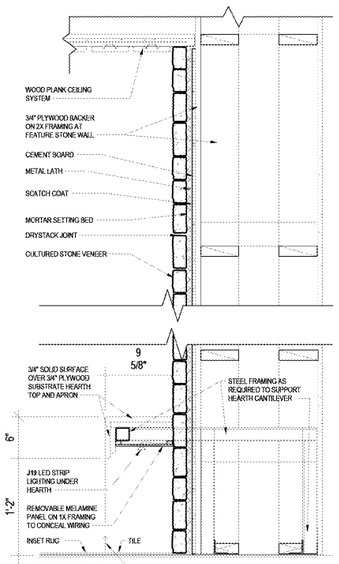

16 A-9.5 COLUMN FURR OUT @ LOUNGE
1 1/2" = 1'-0"

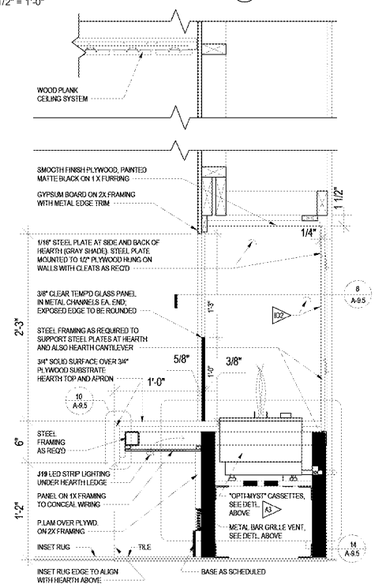

15 A-9.5 GLASS CHANNEL DETAILS
6" = 1'-0"

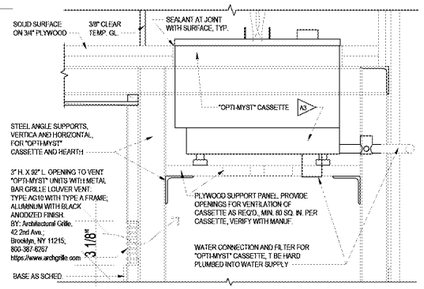

14 A-9.5 DETAIL @ OPTI-MYST UNIT
3" = 1'-0"

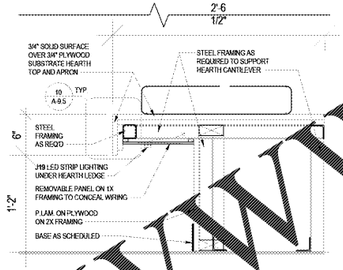

12 A-9.5 SECTION THROUGH HEARTH
1 1/2" = 1'-0"

11 A-9.5 SECTION THROUGH HEARTH AT CUSHION
1 1/2" = 1'-0"

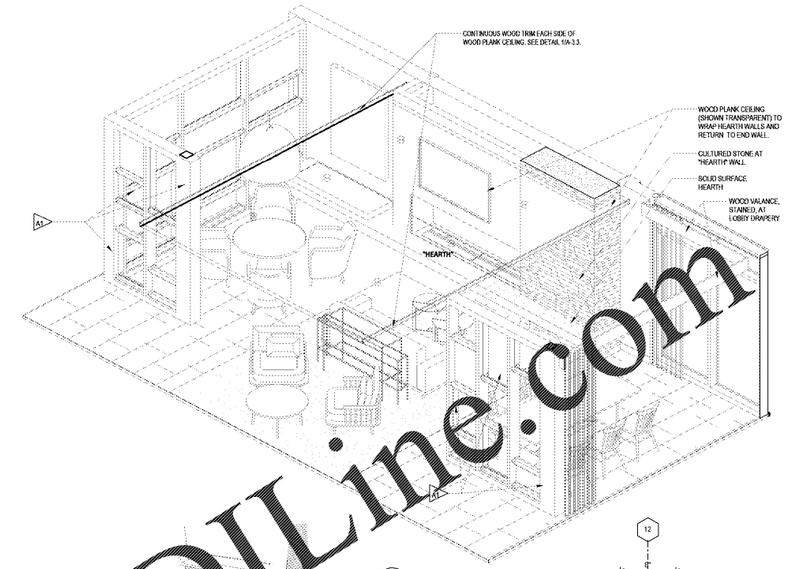

7 A-9.5 3D VIEW LOUNGE SCREEN WALL
3" = 1'-0"

9 A-9.5 3D VIEW LOUNGE
3/8" = 1'-0"

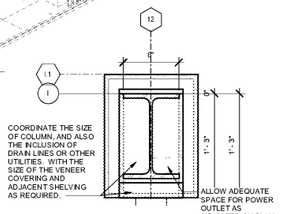

6 A-9.5 LOUNGE SCREEN DETAIL
1 1/2" = 1'-0"

13 A-9.5 SECTION THROUGH STONE WALL
1 1/2" = 1'-0"

5 A-9.5 LOUNGE SCREEN SECTION
1" = 1'-0"

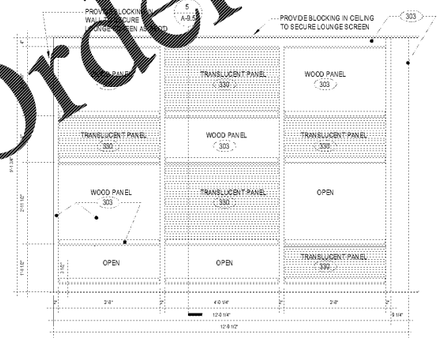

4 A-9.5 LOUNGE SCREEN ELEVATION C
1/2" = 1'-0"

3 A-9.5 LOUNGE SCREEN ELEVATION B
1/2" = 1'-0"

2 A-9.5 LOUNGE SCREEN ELEVATION A
1/2" = 1'-0"

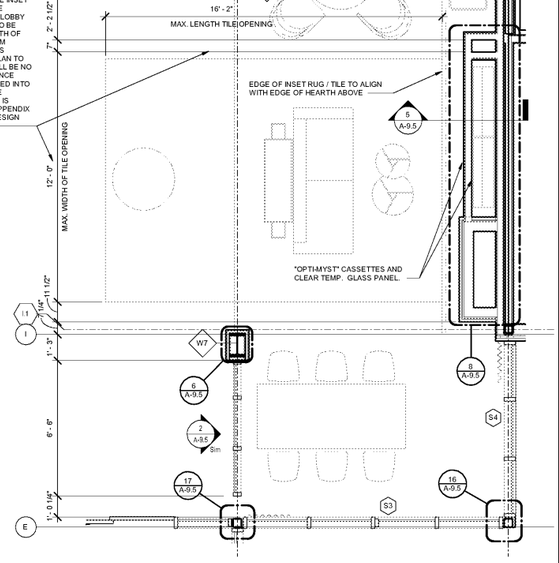

REFER TO THE CALL-OUT ON THE SEAMING DIAGRAM FOR THE 12-0" WIDE INSET CARPETS. THE TILE OPENING FOR THE LOBBY INSET CARPET IS TO BE THE MAXIMUM WIDTH OF 11'-6" AND MAXIMUM LENGTH OF 16'-2" AS SHOWN ON THIS PLAN TO ENSURE THERE WILL BE NO GAP AT THE TILE ONCE CARPET IS INSTALLED INTO TILE OPENING. THE SEAMING DIAGRAM IS LOCATED IN THE APPENDIX OF THE INERIOR DESIGN MANUAL.

1 A-9.5 LOUNGE PLAN
3/8" = 1'-0"

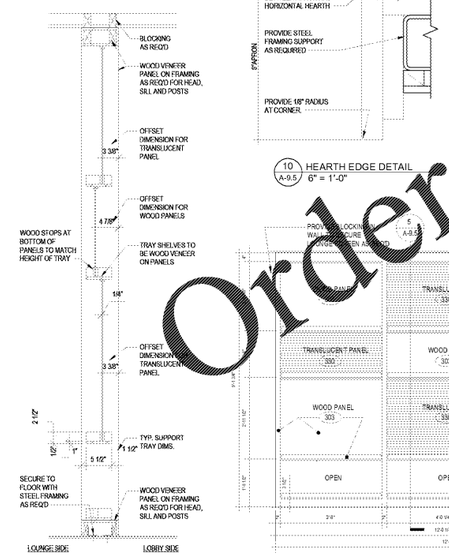

10 A-9.5 HEARTH EDGE DETAIL
6" = 1'-0"

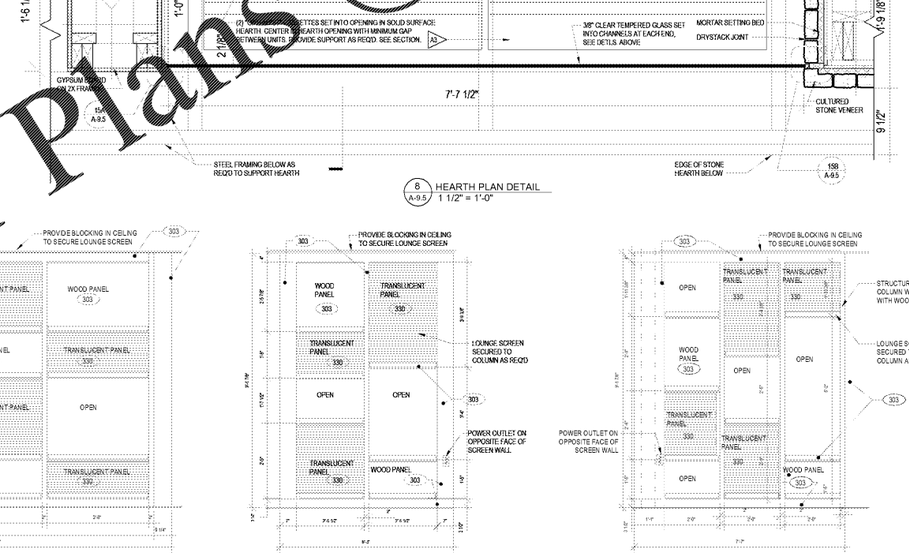

8 A-9.5 HEARTH PLAN DETAIL
1 1/2" = 1'-0"

Order Plans @ WWW.LDILine.com

PHILLIPS

KEYPLAN

CONSULTANT

SEAL

ISSUE & REVISION RECORD

#	DATE	DESCRIPTION

This document is © Phillips Partnership, PC and is considered an Instrument of Service and is solely for use with respect to the project as indicated below. All rights reserved. This document may not be reproduced without the prior written consent of Phillips Partnership, PC.

PROJECT

Fairfield BY MARRIOTT INN & SUITES

DAWSONVILLE, GEORGIA

PROTOTYPE VERSION 2016
REV 7 12-21-18

4 STORY, 92 UNITS
w/ INDOOR POOL

FAIRFIELD
DAWSON FOREST ROAD
DAWSONVILLE, GA
30534

CLIENT

RIMROCK COMPANIES
10000 RIVERSIDE AVE
SUITE 32201
JACKSONVILLE, FL 32204

PHILLIPS JOB NUMBER 1972101
ISSUE DATE 09/23/2019
DRAWN BY/CHECKED BY Author / Checker
DRAWING TITLE LOUNGE

SHEET NUMBER **A-9.5**

5901 PEACHTREE DUNWOODY RD.
BUILDING A, SUITE 450
ATLANTA, GEORGIA 30328
PHILLIPSPART.COM 770-394-1616