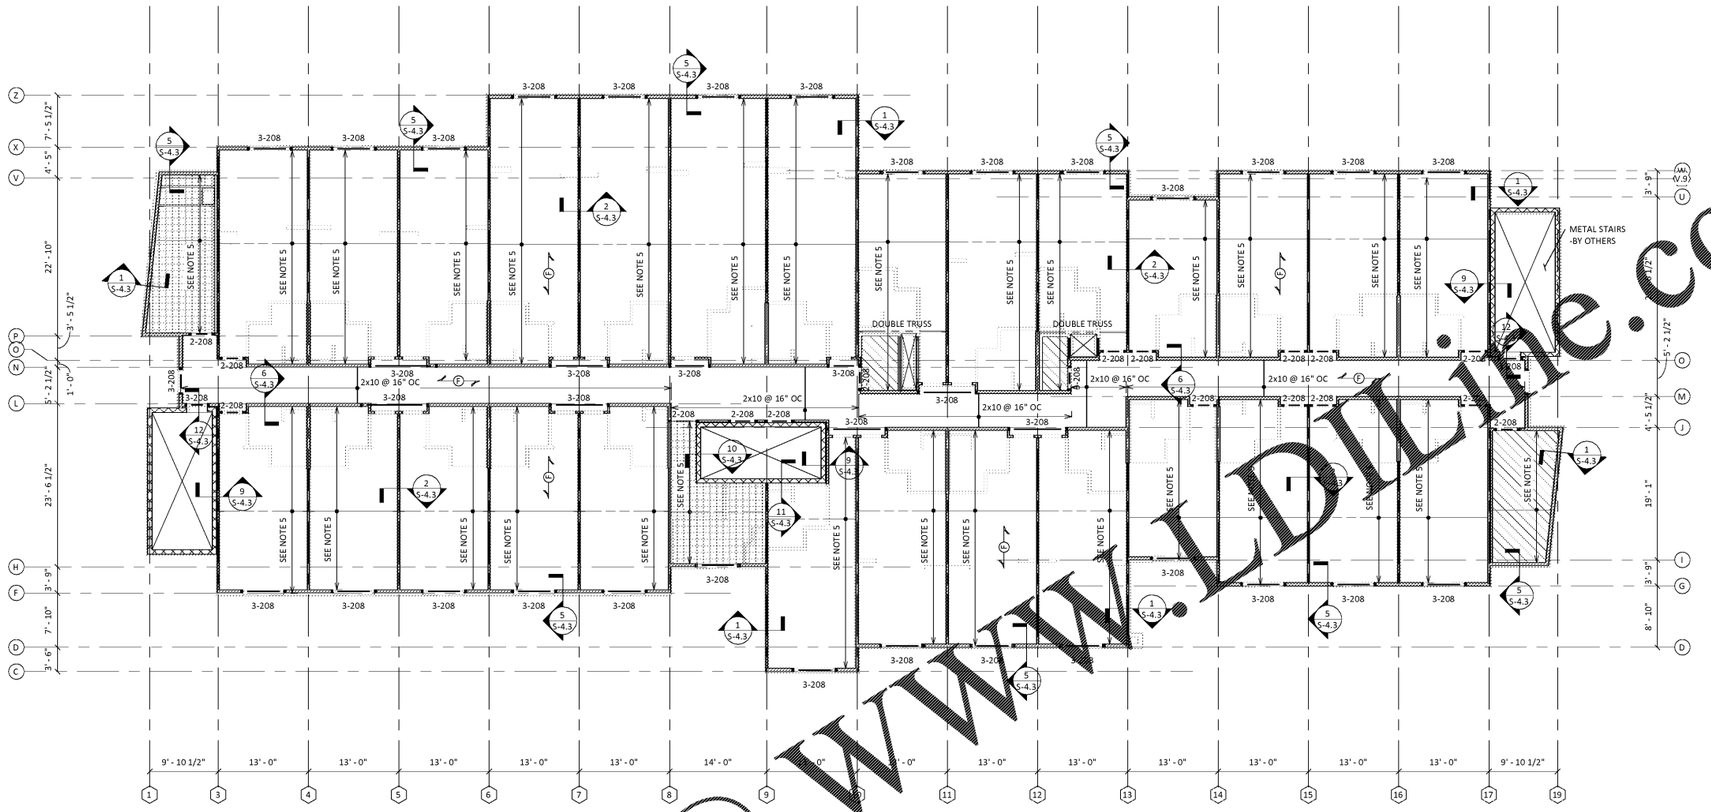

1 FOURTH FLOOR FRAMING PLAN
1/8" = 1'-0"

TYPICAL FRAMING NOTES:

1. FINISH FLOOR ELEVATION: LEVEL 4 = 36'-4" A.F.F..
2. UNLESS NOTED OTHERWISE, ALL WALLS SHOWN ARE LOAD BEARING/ SHEAR WALLS. SEE S-0.5 FOR WALL SCHEDULES.
3. ALL EXTERIOR NON-SHEAR WALLS SHALL BE FRAMED PER TYPE 'D' ON THE SHEAR WALL SCHEDULE ON S-0.5.
4. ALL INTERIOR NON-SHEAR WALLS SHALL BE FRAMED PER TYPE 'F' ON THE SHEAR WALL SCHEDULE ON S-0.5.
5. FLOOR FRAMING TO BE 24" OPEN WEB TRUSSES @ 24" O.C. TRUSS SPACING. COORDINATE WITH TRUSS MANUFACTURER TO PROVIDE TRUSS LAYOUT. FLOOR SHEATHING TO BE GLUED AND NAILED TO TRUSSES.
6. ALL 2x & DOUBLE 2x HANGERS TO BE SIMPSON TYPE HB, UNO (SIMPSON TYPE HLB AT WELD ON CONNECTIONS). ALL OPEN WEB FLOOR TRUSS CONNECTIONS TO BE BY MANUFACTURER.
7. BEAMS HAVE FULL BEARING ON STUDS AND POSTS AS CALLED OUT.
8. INDICATES 3/4" APA CDX PLYWOOD OR OSB SHEATHING WITH 3/4" NOMINAL NON-COMPOSITE GYPCRETE TOPPING. SEE GENERAL NOTES FOR ATTACHMENT INFORMATION.
9. INDICATES MOMENT CONNECTION TO BE DESIGNED BY STEEL FABRICATOR FOR THE INDICATED FACTORED LOADS.
8. UNLESS NOTED OTHERWISE, TOP OF STEEL = 0' - 4 1/2" BELOW FINISH FLOOR.
9. PROVIDE DOUBLE FLOOR TRUSS (MIN) AT DISCONTINUOUS DEMISING WALLS. TRUSSES TO BE DESIGNED FOR ADDITIONAL 150 PLF DEAD LOAD EACH. AT DISCONTINUOUS SHEAR WALL TRUSSES TO BE DESIGNED FOR ADDITIONAL 350 PLF SHEAR WIND LOAD AND ADDITIONAL VERTICAL WIND LOADS WHERE INDICATED. VERTICAL LOADS TO BE LOCATED 12" FROM SHEAR WALL ABOVE.
10. FLOOR TRUSS MANUFACTURER SHALL COORDINATE ALL FLOOR PENETRATION LOCATIONS AND SIZES (INCLUDING FLOOR DRAINS) WITH ARCHTIETURAL, MECHANICAL, AND PLUMBING DRAWINGS. FLOOR TRUSS MANUFACTURER SHALL ALSO COORDINATE ALL MECHANICAL CHASES WITH MECHANICAL DRAWINGS.
11. GC TO COORDINATE ALL EXPOSED STRUCTURAL STEEL WITH ARCHITECUTURAL PLANS FOR FINISH REQUIREMENTS.
12. SEE TYPICAL FRAMING SECTIONS & DETAILS FOR ADDITIONAL INFORMATION.
13. ALL POSTS, BUILT-UP STUD COLUMNS, & STUD PACKS MUST ALIGN FLOOR-TO-FLOOR WITH SOLID BLOCKING AT FLOOR CAVITY LOCATIONS AND CONTINUE TO FOUNDATION OR BEAM SUPPORT BELOW.

DEAD LOADS

3/4" GYPCRETE TOPPING:	7.0 PSF
FLOOR DECK:	2.5 PSF
FRAMING:	4.0 PSF
PARTITIONS:	10.0 PSF
CEILING:	2.5 PSF
MEP:	3.0 PSF
MISC:	6.0 PSF
TOTAL:	35.0 PSF

LIVE LOADS: 40 PSF TYP, UNO BELOW

100 PSF @ LOBBY AREAS

125 PSF @ MECHANICAL ROOMS/ STORAGE AREAS

20 PSF @ LOW ROOF

Order Plans @ WWW.LDLine.com

ROOF
LEVEL 4
LEVEL 3
LEVEL 2
F.F.E.

PHILLIPS

KEYPLAN

CONSULTANT

DEL VALLE + MCNEIL, LLC
Structural Engineers
www.dvmstructural.com
404.369.0058
Project No. 19-201027
GA COA #: PEF007235

SEAL

ISSUE & REVISION RECORD

#	DATE	DESCRIPTION

This document is © Phillips Partnership, PC and is considered an instrument of Service and is solely for use with respect to the project as indicated below. All rights reserved. This document may not be reproduced without the prior written consent of Phillips Partnership, PC.

PROJECT

Fairfield BY MARRIOTT INN & SUITES

DAWSONVILLE, GEORGIA

PROTOTYPE VERSION 2016
REV 7 12-21-18

4 STORY, 92 UNITS
w/ INDOOR POOL

FAIRFIELD
DAWSON FOREST ROAD
DAWSONVILLE, GA
30534

CLIENT

RIMROCK COMPANIES
10000 RIVERSIDE AVE
SUITE 32201
JACKSONVILLE, FL 32204

PHILLIPS JOB NUMBER 1972101
ISSUE DATE 08/23/2019
DRAWN BY/CHECKED BY GH/WT/TDV
DRAWING TITLE FOURTH FLOOR FRAMING PLAN

SHEET NUMBER **S-1.4A**

5901 PEACHTREE DUNWOODY RD.
BUILDING A, SUITE 450
ATLANTA, GEORGIA 30328
PHILLIPSPART.COM 770-394-1618