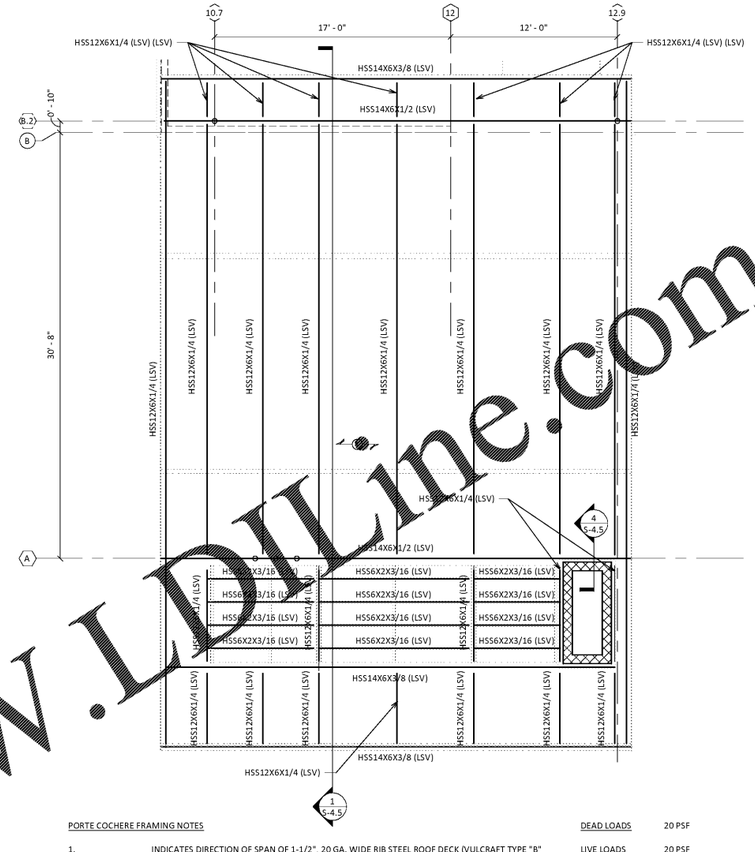

PORTE COCHERE FRAMING NOTES

1. ①—① INDICATES DIRECTION OF SPAN OF 1-1/2", 20 GA. WIDE RIB STEEL ROOF DECK (VULCRAFT TYPE "B" OR APPROVED EQUIVALENT). DECK ATTACHMENT WITH #10 SCREWS @ 12" OC FIELD #10 SCREWS @ 6" OC PERIMETER.
2. G.C. TO COORDINATE ALL STRUCTURAL STEEL EXPOSED TO THE ENVIRONMENT WITH ARCHITECTURAL PLANS FOR REQUIRED FINISHES.

DEAD LOADS	20 PSF
LIVE LOADS	20 PSF

1 PORTE COCHERE FRAMING PLAN
1/4" = 1'-0"

T/FRAMING = 9'-1" A.F.F., UNO

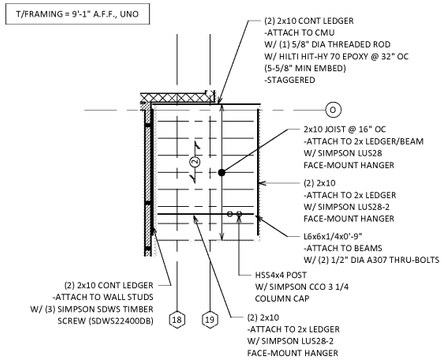

SIDE ENTRANCE CANOPY FRAMING NOTES

1. ②—② INDICATES 5/8" APA CDX PLYWOOD OR OSB ROOF SHEATHING 32/16 (EXPOSURE 1) SUPPORTED ON WOOD JOISTS. SEE GENERAL NOTES FOR FASTENING REQUIREMENTS.
2. G.C. TO COORDINATE ALL STRUCTURAL STEEL EXPOSED TO THE ENVIRONMENT WITH ARCHITECTURAL PLANS FOR REQUIRED FINISHES.

DEAD LOADS	20 PSF
LIVE LOADS	20 PSF

2 PARTIAL SIDE ENTRANCE CANOPY FRAMING PLAN
1/4" = 1'-0"

Order Plans @ WWW.LDLine.Com

PHILLIPS

KEYPLAN

CONSULTANT

DEL VALLE + MCNEIL, LLC
Structural Engineers
www.dvmstructural.com
404.369.0058
Project No. 19-201027
GA COA #: PEF007235

SEAL

ISSUE & REVISION RECORD

#	DATE	DESCRIPTION

This document is © Phillips Partnership, PC and is considered an instrument of Service and is solely for use with respect to the project as indicated below. All rights reserved. This document may not be reproduced without the prior written consent of Phillips Partnership, PC.

PROJECT

Fairfield
BY MARRIOTT
INN & SUITES

DAWSONVILLE, GEORGIA

PROTOTYPE VERSION 2016
REV 7 12-21-18

4 STORY, 92 UNITS
w/ INDOOR POOL

FAIRFIELD
DAWSON FOREST ROAD
DAWSONVILLE, GA
30534

CLIENT

RIMROCK COMPANIES
10000 RIVERSIDE AVE
SUITE 32201
JACKSONVILLE, FL 32204

PHILLIPS JOB NUMBER 1972101
ISSUE DATE 08/23/19
DRAWN BY/CHECKED BY GH/WT/TDV
DRAWING TITLE

ENLARGED FRAMING PLANS

SHEET NUMBER

S-2.2

5901 PEACHTREE DUNWOODY RD.
BUILDING A, SUITE 450
ATLANTA, GEORGIA 30328
PHILLIPSPART.COM 770-394-1618