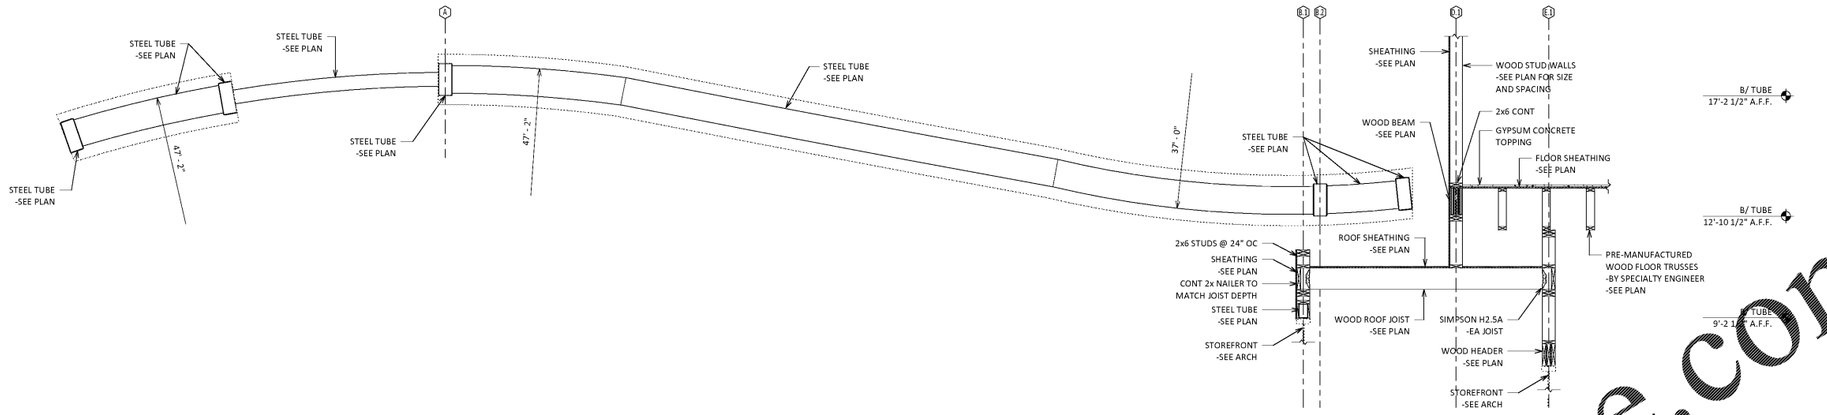

1 PORTE COCHERE SECTION
1/2" = 1'-0"

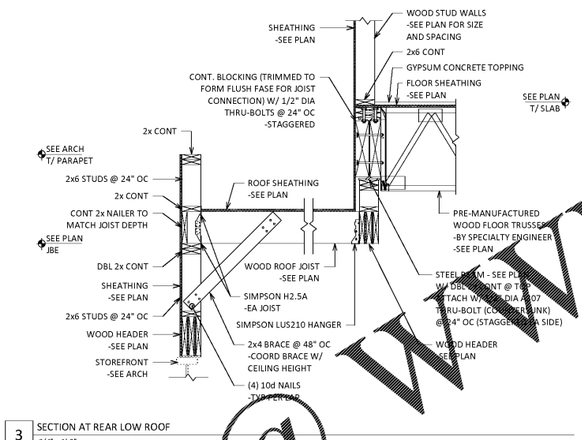

3 SECTION AT REAR LOW ROOF
3/4" = 1'-0"

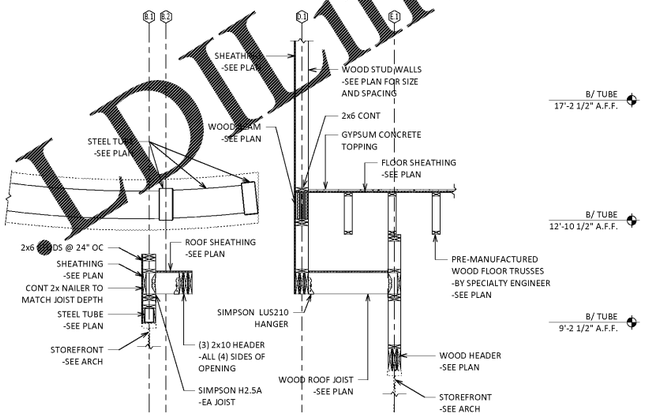

2 SECTION AT FRONT LOW ROOF
1/2" = 1'-0"

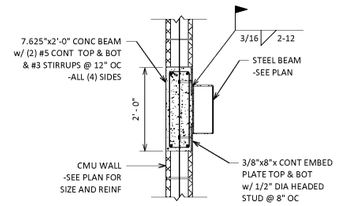

4 SECTION AT PORTE COCHERE CMU WALL
3/4" = 1'-0"

Order Plans @ WWLDI.com

PHILLIPS

KEYPLAN

CONSULTANT
DEL VALLE + MCNEIL, LLC
Structural Engineers
www.dvmstructural.com
404.369.0058
Project No. 19-201027
GA COA #: PEF007235

SEAL

ISSUE & REVISION RECORD

#	DATE	DESCRIPTION

This document is © Phillips Partnership, PC and is considered an instrument of service and is solely for use with respect to the project as indicated below. All rights reserved. This document may not be reproduced without the prior written consent of Phillips Partnership, PC.

PROJECT
Fairfield BY MARRIOTT INN & SUITES
DAWSONVILLE, GEORGIA

PROTOTYPE VERSION 2016
REV 7.12-21-18

4 STORY, 92 UNITS
w/ INDOOR POOL

FAIRFIELD
DAWSON FOREST ROAD
DAWSONVILLE, GA
30534

CLIENT
RIMROCK COMPANIES
10000 RIVERSIDE AVE
SUITE 32201
JACKSONVILLE, FL 32204

PHILLIPS JOB NUMBER 1972101
ISSUE DATE 08/23/19
DRAWN BY/CHECKED BY Checker
DRAWING TITLE
CANOPY AND LOW ROOF FRAMING SECTIONS

SHEET NUMBER
S-4.5

5901 PEACHTREE DUNWOODY RD.
BUILDING A, SUITE 450
ATLANTA, GEORGIA 30328
PHILLIPSPART.COM 770-394-1618