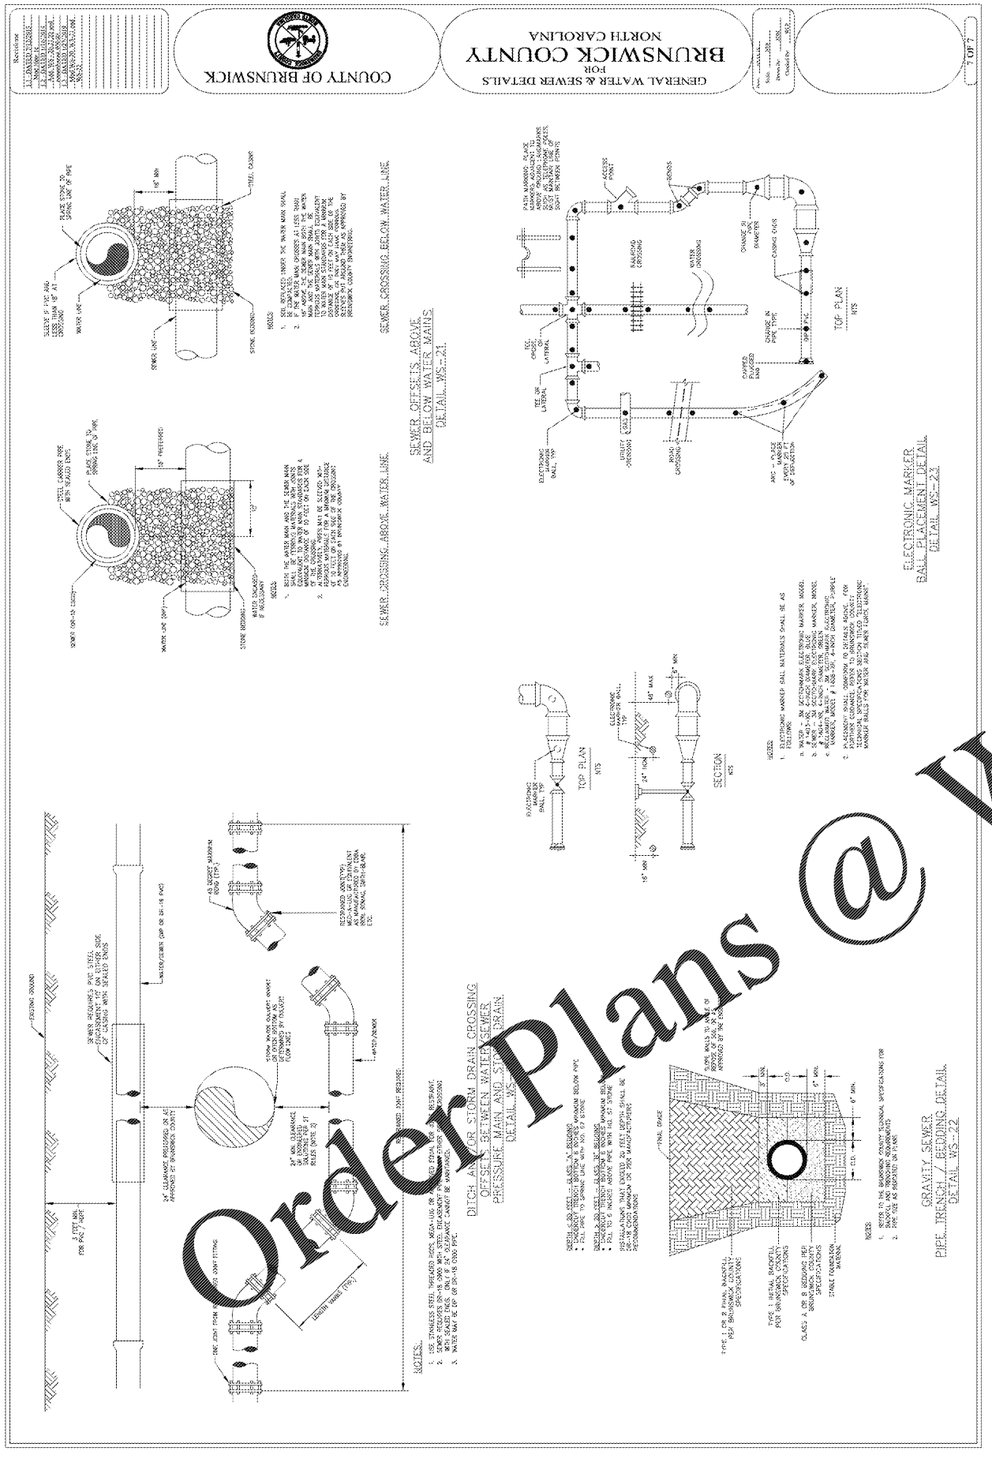

Order Plans @ WWW.LDILine.com

CAPE FEAR REGIONAL JETPORT
HOWIE FRANKLIN FIELD

NEW CORPORATE HANGAR
XXXX AIRPORT ROAD
SOUTHPORT, NC 28461

FINAL DRAWINGS ISSUED FOR BIDDING

ARCHITECT
THE WILSON GROUP
P O BOX 5510
CHARLOTTE, NC 28299
(704) 331-0747

PROJECT MANAGER | CIVIL ENGINEER
TALBERT & BRIGHT
4810 SHELLEY DRIVE
WILMINGTON, NC 28405
(910) 763-5350

STRUCTURAL ENGINEER
STEWART
101 N. TRYON ST., SUITE 1400
CHARLOTTE, NC 28202
(704) 909-3523

MECHANICAL, ELECTRICAL, PLUMBING & FIRE PROTECTION ENGINEER
SABER ENGINEERING
2923 S. TRYON ST., SUITE 280
CHARLOTTE, NC 28203
(704) 373-0066

WATER & SEWER ENGINEER
MCGILL ASSOCIATES
712 VILLAGE ROAD SW, SUITE 103
SHALLOTTE, NC 28470
(910) 755-5872

REVISIONS

DATE JUNE 7, 2019
PROJECT NUMBER 9217-000

SHEET TITLE
BRUNSWICK COUNTY WATER & SEWER DETAILS

SHEET NUMBER
WS-504