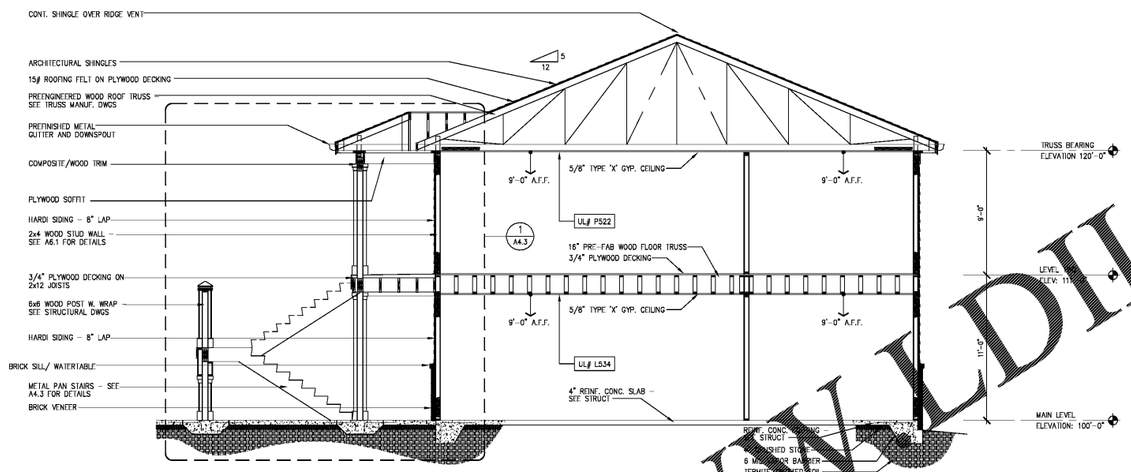

2 BUILDING SECTION
SCALE: 1/4"=1'-0"

NOTE: CONSTRUCT ALL RATED ASSEMBLIES IN ACCORDANCE w/ PUBLISHED TEST DATA

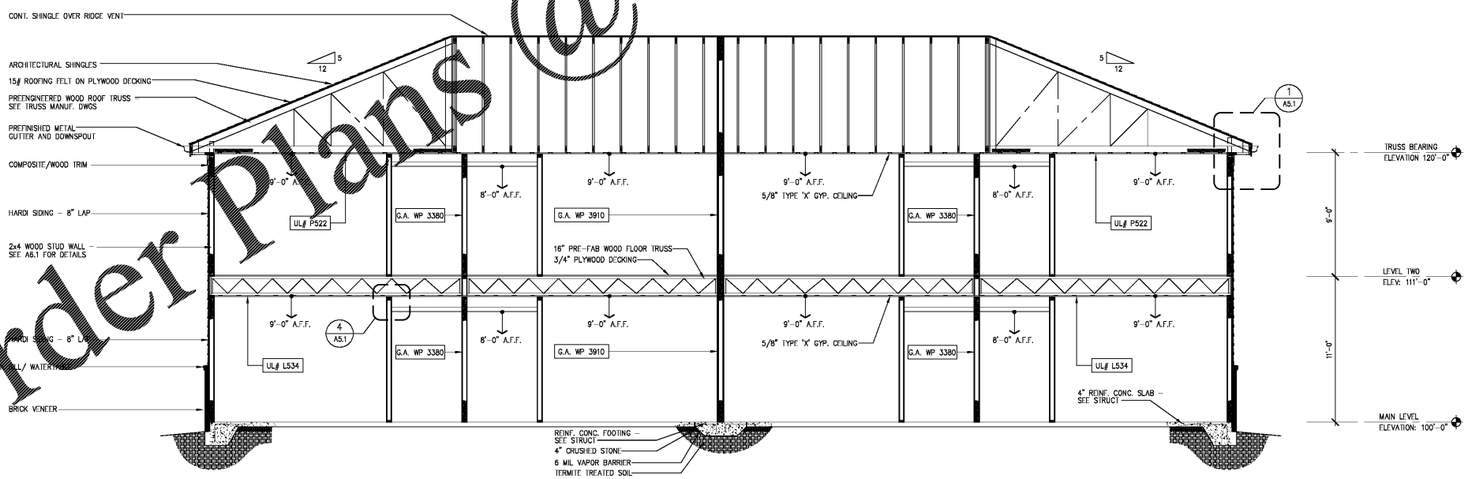

1 BUILDING SECTION
SCALE: 1/4"=1'-0"

NOTE: CONSTRUCT ALL RATED ASSEMBLIES IN ACCORDANCE w/ PUBLISHED TEST DATA

Order Plans @ WWW.LDILine.com

Pate Design Group, Inc.
Architecture / Interiors
4168 Abbotts Bridge Road
Duluth, Georgia 30097
(p) 770.814.0885
(f) 770.814.0886
Kirby@patedesigngroup.com

F-1 UNIT
WISTERIA RIDGE
Will-O-War LLC
75 North Main Street
Watkinsville, GA 30677

Issue & Revisions:

No.	Date	Description
1	04.01.19	CLARIFICATION

BUILDING SECTIONS

Drawn
MWB
Checked
KEP
Contract No.
Scale
AS NOTED

STATE OF GEORGIA
KIRBY EDWARD PATE
REGISTERED ARCHITECT

A4.1
040119 of sheets

THIS DRAWING IS THE PROPERTY OF PATE DESIGN GROUP AND IS NOT TO BE COPIED IN WHOLE OR IN PART. IT IS TO BE USED FOR THE PROJECT AND SITE SPECIFICALLY IDENTIFIED HEREIN AND IS NOT TO BE USED IN ANY OTHER PROJECT. IT IS TO BE RETURNED UPON REQUEST.

RELEASED FOR CONSTRUCTION