FLOOR CONSTRUCTION

3/4" GYPCRETE (SEE ARCH) ON 3/4" T & G APA RATED PLYWOOD DECK, EXPOSURE 1, WITH PANEL IDENTIFICATION INDEX OF 48/24 OVER PRE-ENGINEERED PREFABRICATED WOOD TRUSSES AT 16" O.C. UNLESS NOTED OTHERWISE.

PROVIDE CONSTRUCTION ADHESIVE BETWEEN DECK AND TRUSSES AND PROVIDE #8 SCREW OR 10d NAILS @ 6" ON CENTER, TYPICAL

NOTE: TRUSS SPACING SHALL BE MAX 24" OC AND SHALL BE DESIGNED AND ENGINEERED BY THE TRUSS MANUFACTURERS ENGINEER TO THE LOAD CRITERIA DESCRIBED ON SHEET F1-S1.0

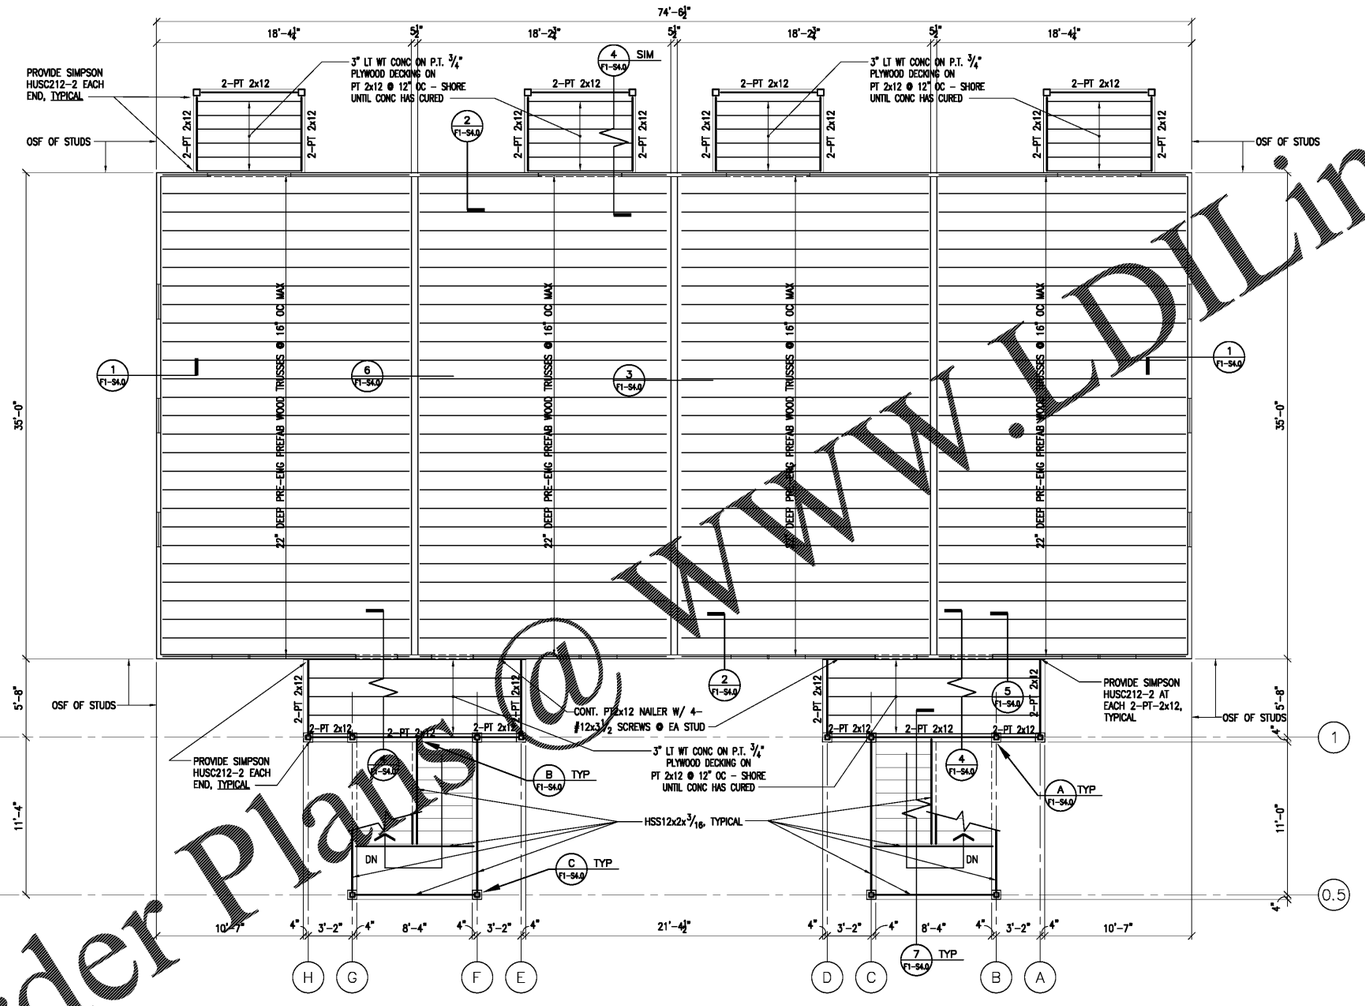

S2.1 **SECOND FLOOR FRAMING PLAN**
1/4" = 1'-0"

Order Plans @ WWW.LDILine.com

Pate Design Group, Inc.
Architecture / Interiors
4168 Abbotts Bridge Road
Duluth, Georgia 30097
(p) 770.814.0885
(f) 770.814.0886
Kirby@patedesigngroup.com

F-1 UNIT
WISTERIA RIDGE
Will-O-War LLC
75 North Main Street
Watkinsville, GA 30677

Issue & Revisions:

No.	Date	Description
1	04/01/19	CLARIFICATION

SECOND FLOOR FRAMING PLAN

AUBURN STRUCTURAL DESIGN, INC.
ROY H. MAYO, JR. P.E.
2008 JANABROOKE LN
AUBURN, AL 36830
(334) 826-8040
engineer@austructure.com/
www.austructure.com

Drawn: CKT
Checked: RHM
Contract No.:
Scale: AS NOTED

GEORGIA REGISTERED PROFESSIONAL ENGINEER NO. 29625 ROY H. MAYO, JR. 10/17/18

F1-S2.1

040119 of sheets

THIS DRAWING IS THE PROPERTY OF PATE DESIGN GROUP AND IS NOT TO BE COPIED IN WHOLE OR IN PART. IT IS TO BE USED FOR THE PROJECT AND SITE SPECIFICALLY IDENTIFIED HEREIN AND IS NOT TO BE USED IN ANY OTHER PROJECT. IT IS TO BE RETURNED UPON REQUEST.

RELEASED FOR CONSTRUCTION