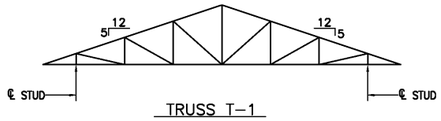

TRUSS T-1

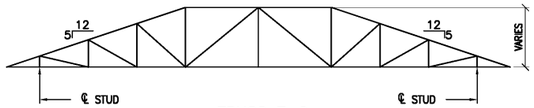

TRUSS T-2

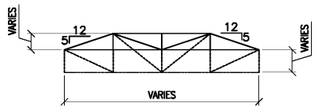

TRUSS T-3

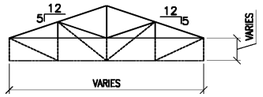

VALLEY SET

NOTES:

1. TOP & BOTTOM CHORDS OF TRUSSES SHALL BE 2x6 MIN.
2. PROVIDE PANEL POINTS IN TRUSSES @ 8'-0"O.C. MAX. & PANEL POINTS IN HIP JACKS & GIRDER TRUSSES @ 6'-0"O.C. MAX.
3. COORDINATE ALL TRUSS DIAGRAMS W/ ARCH. DRAWINGS.
4. COORDINATE TRUSS PANEL POINTS WITH MECHANICAL DUCT WORK. SEE MECHANICAL DRAWINGS.
5. DESIGN SPECIAL TRUSSES WHERE MECHANICAL DUCT WORK REQUIRES SEPARATION OF TRUSSES (34"O.C. MAX.)
6. PROVIDE 2x6 BLOCKING @ 24"O.C. MAX. BETWEEN TOP & BOTTOM CHORD OF TRUSSES WHERE TRUSSES ARE SEPARATED.
7. THE GENERAL CONTRACTOR SHALL BE RESPONSIBLE FOR COORDINATION ALL TRUSS PROFILES AND DIMENSIONS WITH ARCHITECTURAL, MECHANICAL, AND OTHER DRAWINGS
8. PROVIDE CONTINUOUS 2x6 BLOCKING AT ALL HIPS, RIDGES, VALLEYS, CHANGES IN DECK DIRECTION, AND ALL OTHER UNSUPPORTED DECK EDGE CONDITIONS BETWEEN TRUSSES OR OTHER FRAMING WITH 2-16d EACH END, TYPICAL

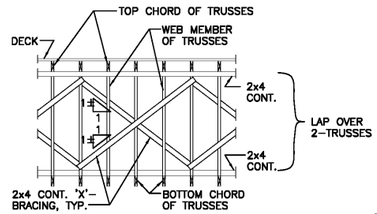

TYPICAL 'X'-BRACING DETAIL

NOTE: BRACING SHOWN THUS SHALL BE INSTALLED IN ADDITION TO THE BRACING REQUIRED BY THE TRUSS DESIGN ENGINEER AND TRUSS DRAWINGS, TYPICAL.

ROOF CONSTRUCTION

SEE THICK APA RATED PLYWOOD DECK, EXPOSURE 1, WITH PANEL IDENTIFICATION INDEX OF 40/20 OVER PRE-ENGINEERED PREFAB-RICATED DIMENSIONAL LUMBER TRUSSES & JACKS @ 24" O.C. MAXIMUM, OR CLOSER SPACING IF/AS REQUIRED BY TRUSS DESIGN ENGINEER.

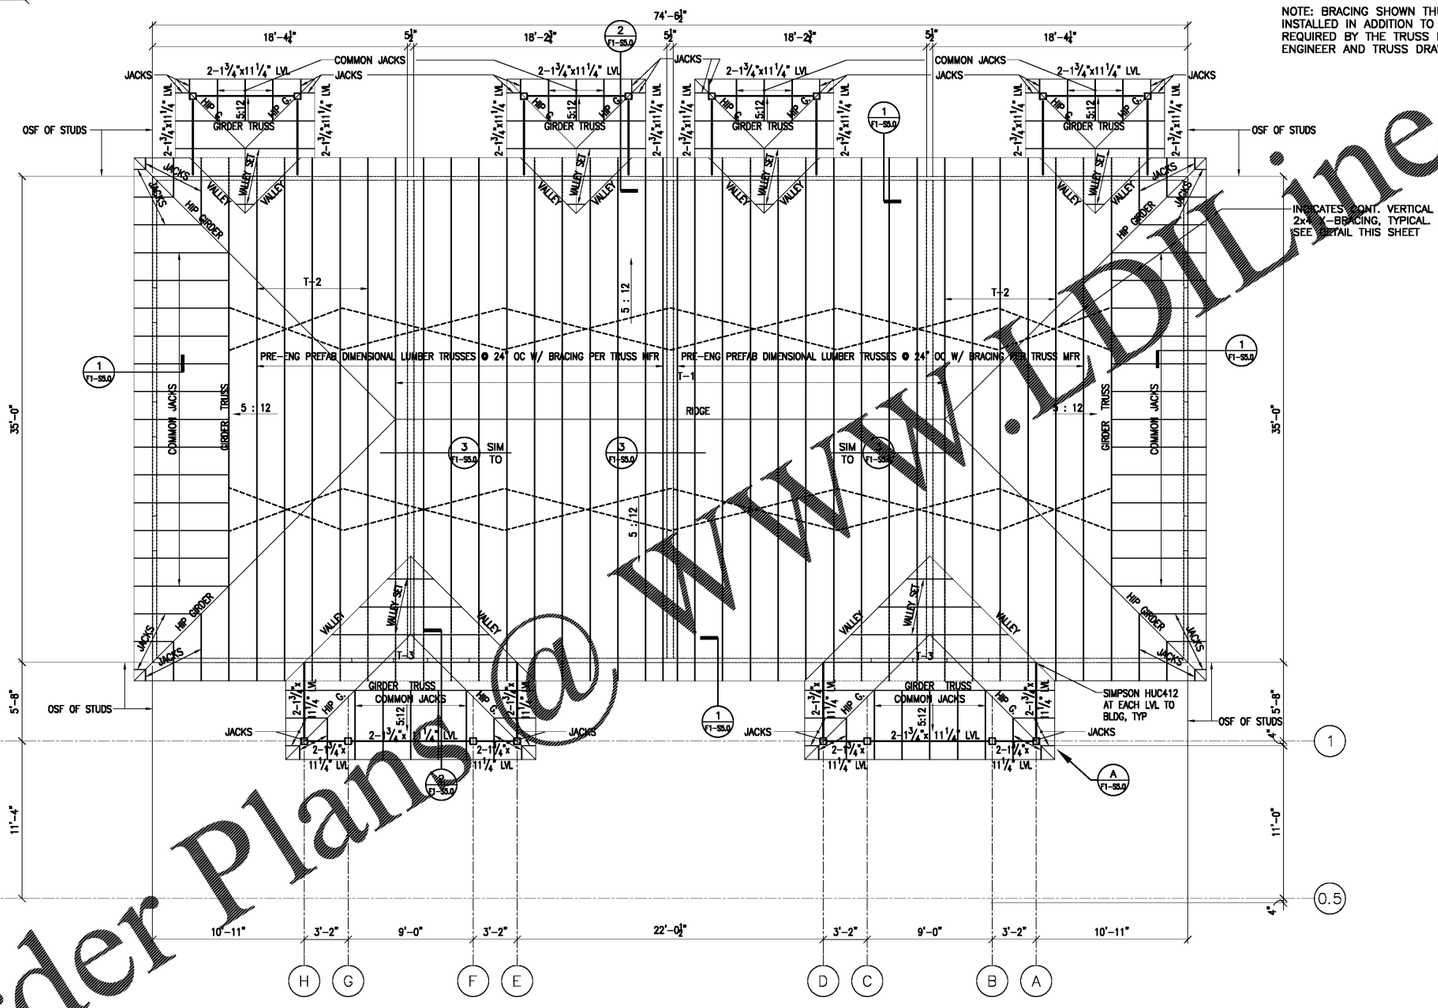

ROOF FRAMING PLAN
S2.2 1/4" = 1'-0"

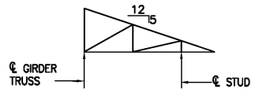

COMMON JACKS

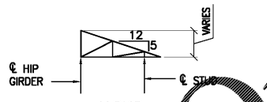

JACKS

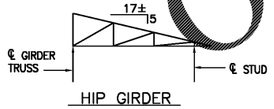

HIP GIRDER

NOTE: MAXIMUM DEFLECTIONS FOR ALL TRUSSES SHALL BE:
DEAD PLUS LIVE-----L/240
LIVE LOAD ONLY----L/360

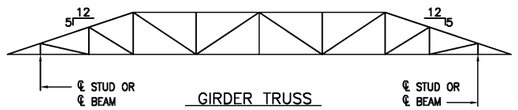

GIRDER TRUSS

Order Plans@WWW.LDLine.com

Pate Design Group, Inc.
Architecture / Interiors
4168 Abbotts Bridge Road
Duluth, Georgia 30097
(p) 770.814.0885
(f) 770.814.0886
Kirby@patedesigngroup.com

F-1 UNIT
WISTERIA RIDGE
Will-O-War LLC
75 North Main Street
Watkinsville, GA 30677

Issue & Revisions:

No.	Date	Description
1	04.01.19	CLARIFICATION

ROOF FRAMING PLAN

AUBURN STRUCTURAL DESIGN, INC.
ROY H. MAYO, JR. P.E.
2008 JANABROOKE LN
AUBURN, AL 36830
(334) 826-8040
engineer@austructure.com/
www.austructure.com

Drawn: CKT
Checked: RHM
Contract No.:
Scale: AS NOTED

GEORGIA REGISTERED No. 25825 PROFESSIONAL ENGINEER ROY HOWARD MAYO JR.

F1-S2.2
040119 of sheets

THIS DRAWING IS THE PROPERTY OF PATE DESIGN GROUP AND IS NOT TO BE COPIED IN WHOLE OR IN PART. IT IS TO BE USED FOR THE PROJECT AND SITE SPECIFICALLY IDENTIFIED HEREIN AND IS NOT TO BE USED IN ANY OTHER PROJECT. IT IS TO BE RETURNED UPON REQUEST.

RELEASED FOR CONSTRUCTION