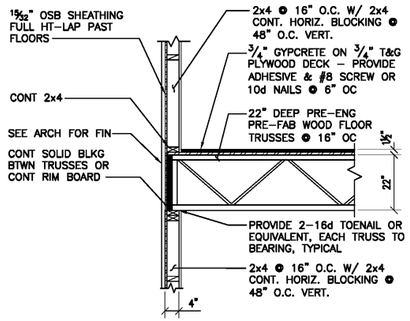

SECTION 1 (F1-S4.0)
3/4"=1'-0"

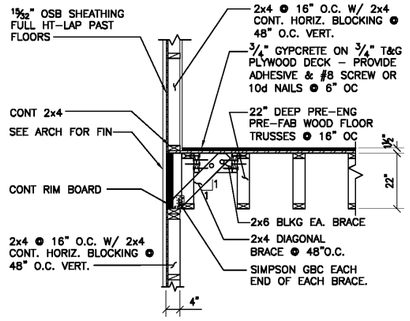

SECTION 2 (F1-S4.0)
3/4"=1'-0"

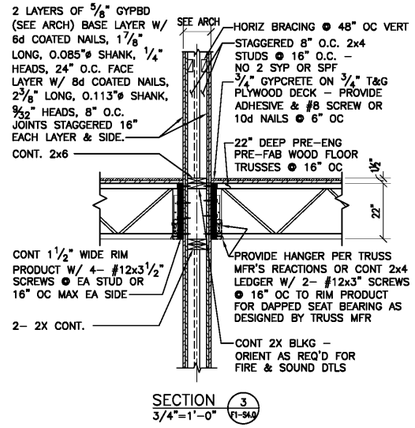

SECTION 3 (F1-S4.0)
3/4"=1'-0"

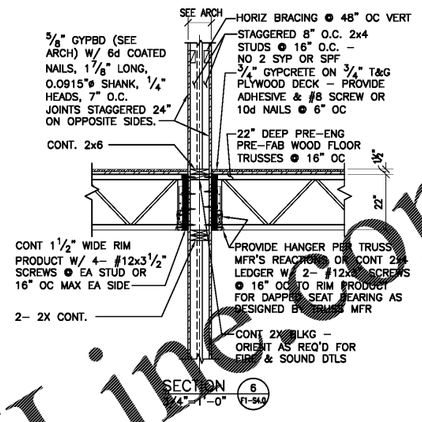

SECTION 5 (F1-S4.0)
3/4"=1'-0"

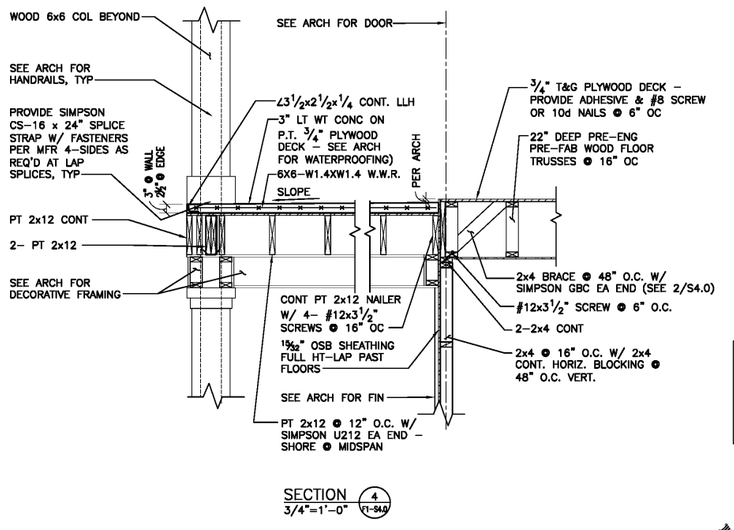

SECTION 4 (F1-S4.0)
3/4"=1'-0"

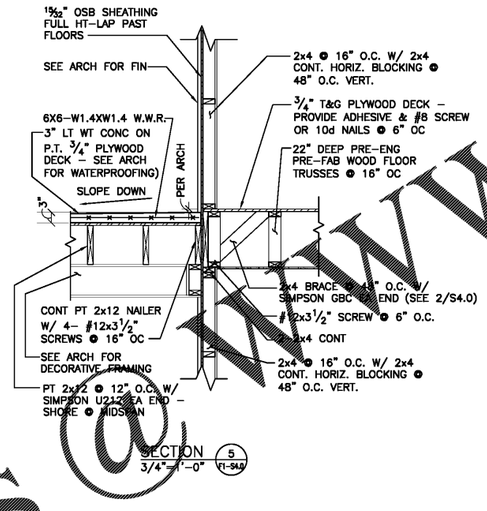

SECTION 5 (F1-S4.0)
3/4"=1'-0"

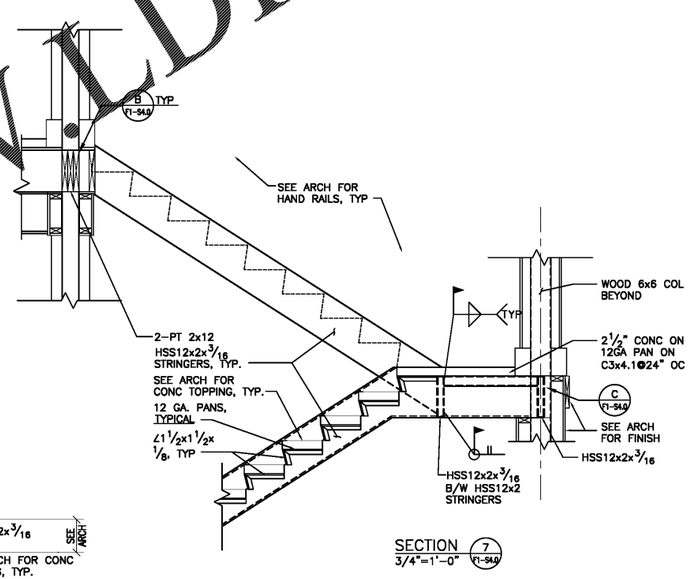

SECTION 7 (F1-S4.0)
3/4"=1'-0"

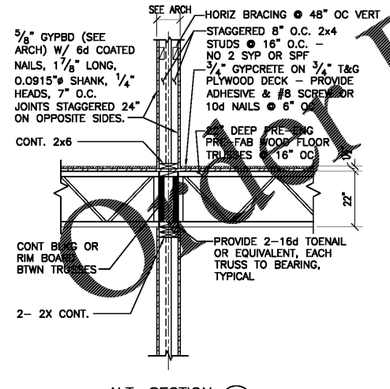

ALT. SECTION 6 (F1-S4.0)
3/4"=1'-0"

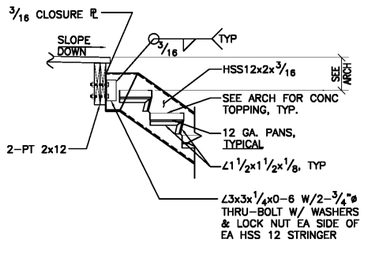

DETAIL B (F1-S4.0)
3/4"=1'-0"

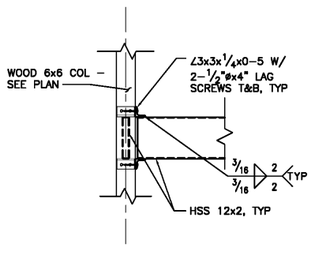

DETAIL C (F1-S4.0)
3/4"=1'-0"

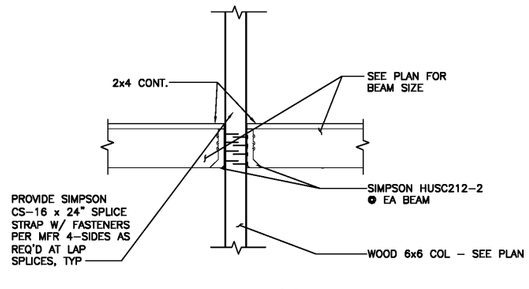

DETAIL A (F1-S4.0)
3/4"=1'-0"

Order Plans @ WWW.LDILine.com

Pate Design Group, Inc.
Architecture / Interiors
4168 Abbotts Bridge Road
Duluth, Georgia 30097
(p) 770.814.0885
(f) 770.814.0886
Kirby@patedesigngroup.com

F–1 UNIT
WISTERIA RIDGE
Will–O–War LLC
75 North Main Street
Watkinsville, GA 30677

Issue & Revisions:

No.	Date	Description
1	04.01.19	CLARIFICATION

FLOOR FRAMING SECTIONS & DETAILS

Drawn: CKT
Checked: RHM
Contract No.:
Scale: AS NOTED

GEORGIA REGISTERED PROFESSIONAL ENGINEER ROY H. MAYO, JR. No. 36820

F1-S4.0

040119 of sheets

THIS DRAWING IS THE PROPERTY OF PATE DESIGN GROUP AND IS NOT TO BE COPIED IN WHOLE OR IN PART. IT IS TO BE USED FOR THE PROJECT AND SITE SPECIFICALLY IDENTIFIED HEREIN AND IS NOT TO BE USED IN ANY OTHER PROJECT. IT IS TO BE RETURNED UPON REQUEST.

RELEASED FOR CONSTRUCTION

AUBURN STRUCTURAL DESIGN, INC.
ROY H. MAYO, JR. P.E.
2008 JANABROOKE LN
AUBURN, AL 36830
(334) 826-8040
engineer@austructure.com/
www.austructure.com