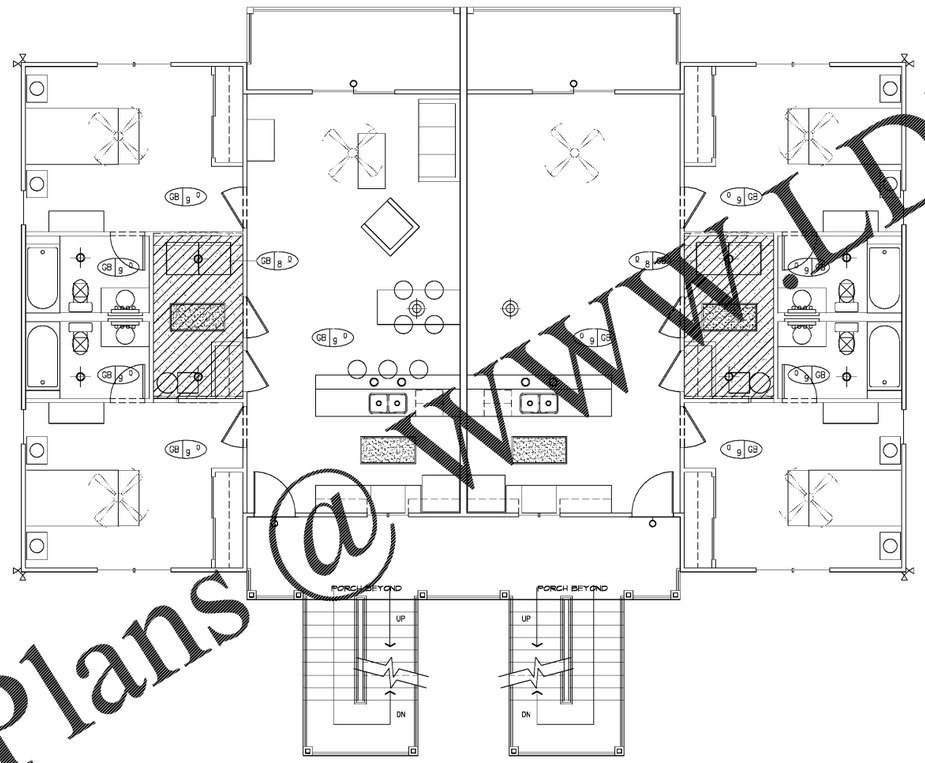

1 REFLECTED CEILING PLAN: Level Two

SCALE: 1/4"=1'-0"

LIGHTING FIXTURE LEGEND

- SURFACE MOUNT FAN/LIGHT FIXTURE SEE ELECTRICAL DRAWINGS
- TABLE LAMP
- SURFACE MOUNT 4 BULB VANITY LIGHT SEE ELECTRICAL DRAWINGS
- LOW-MOUNT PENDANT FIXTURE SEE ELECTRICAL DRAWINGS
- SURFACE MOUNT GLOBE FIXTURE SEE ELECTRICAL DRAWINGS
- SMALL GLASS PENDANT FIXTURE SEE ELECTRICAL DRAWINGS
- PHOTO CONTROL HIGH PRESSURE SODIUM FIXTURE SEE ELECTRICAL DRAWINGS
- 1'x4' SURFACE MOUNT FLOURESCENT FIXTURE SEE ELECTRICAL DRAWINGS
- EXTERIOR GRADE WALL MOUNTED FIXTURE SEE ELECTRICAL DRAWINGS
- 4' SURFACE MOUNT FLOURESCENT STRIP FIXTURE - SEE ELECTRICAL DRAWINGS
- 1'x2' SURFACE MOUNT FLOURESCENT FIXTURE SEE ELECTRICAL DRAWINGS
- EXHAUST FAN - SEE MECHANICAL DRAWINGS
- AREA OF 8'-0" AFF. GYP. CEILING
- 2'x4' SURFACE MOUNT FLOURESCENT FIXTURE W/ CLOUD LIRAP SEE ELECTRICAL DRAWINGS
- 2'x4' SURFACE MOUNT FLOURESCENT FIXTURE W/ VANDAL RESISTANCE SEE ELECTRICAL DRAWINGS

CONSTRUCTION NOTES:

1. DOWNLIGHTS TO BE SWITCHED SEPARATELY AND ON DIMMERS.
2. NO EQUALS OR EQUIVALENTS ACCEPTED.
3. ALL FLOURESCENT LAMPS TO BE 3500K LAMPS.
4. ALL INCANDESCENT LAMPS TO BE FROSTED.
5. DOWNLIGHTS TO BE PLACED ON CENTERLINE OF SOFFIT U.O.N.
6. GYP. CEILING TO BE INSTALLED ON RESILIENT CHANNELS ON BOTTOM CHORD OF ROOF TRUSS.

RCP NOTES:
1. ALL GWB CEILINGS AT 9' AFF UNO
2. INSTALL GWB CLGS IN ACCORDANCE W UL DETAILS FOR FLOOR/CLG ASSEMBLY
3. COMPLY WITH GYP ASSOC BEST PRACTICES FOR GWB CLGS AND EXP/CONTROL JOINTS
4. INCLUDE ALL REQUIRED ACCESS PANELS

Pate Design Group, Inc.
Architecture / Interiors
4168 Abbotts Bridge Road
Duluth, Georgia 30097
(p) 770.814.0885
(f) 770.814.0886
Kirby@patedesigngroup.com

F-2 UNIT
WISTERIA RIDGE
Will-O-War LLC
75 North Main Street
Watkinsville, GA 30677

Issue & Revisions:

No.	Date	Description
1	040119	CLARIFICATION

LEVEL TWO REFLECTED CEILING PLAN

Drawn: MWB
Checked: KEP
Contract No.: 07-03
Scale: AS NOTED
030519
040119

STATE OF GEORGIA — KIRBY E. PATE — REGISTERED ARCHITECT

A2.2 of sheets

RELEASED FOR CONSTRUCTION

THIS DRAWING IS THE PROPERTY OF PATE DESIGN GROUP AND IS NOT TO BE COPIED IN WHOLE OR IN PART. IT IS TO BE USED FOR THE PROJECT AND SITE SPECIFICALLY IDENTIFIED HEREIN AND IS NOT TO BE USED IN ANY OTHER PROJECT. IT IS TO BE RETURNED UPON REQUEST.

Order Plans @ WWW.DILine.com