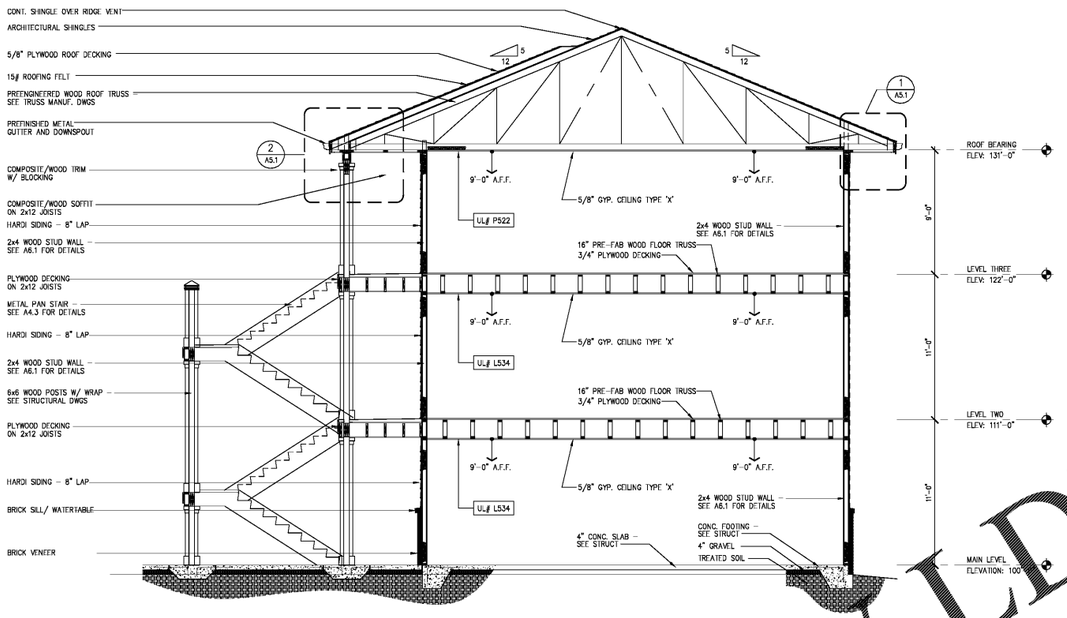

2 BUILDING SECTION

SCALE: 1/4"=1'-0"

M1

NOTE: CONSTRUCT ALL RATED ASSEMBLIES IN ACCORDANCE w/ PUBLISHED TEST DATA

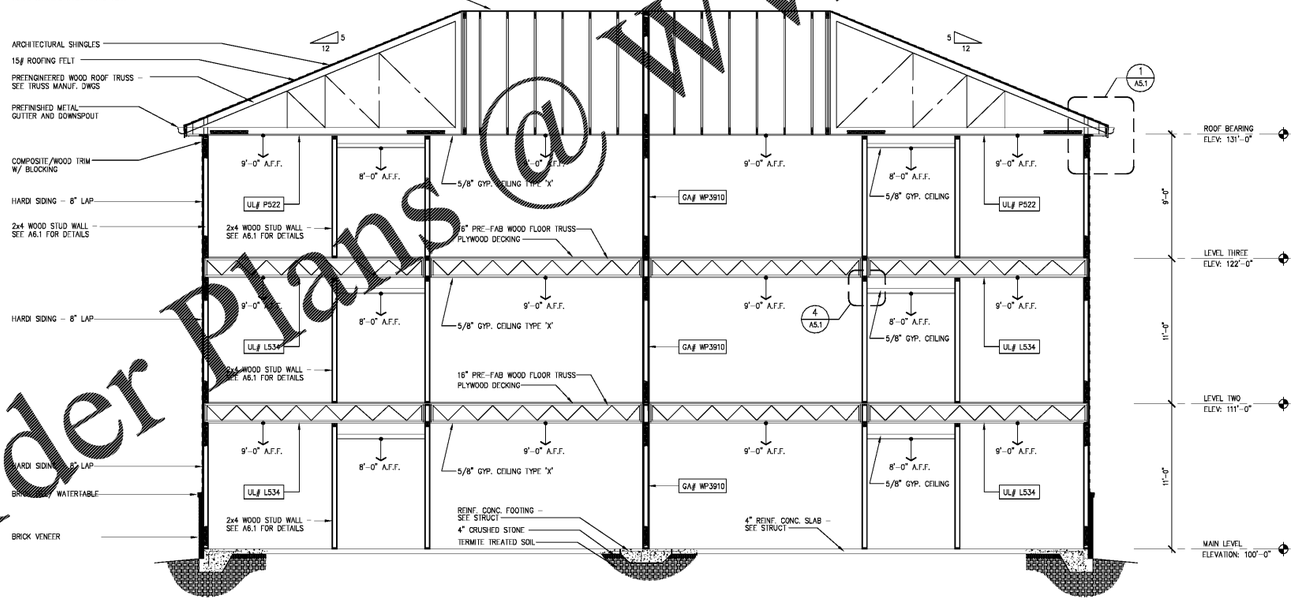

1 BUILDING SECTION

SCALE: 1/4"=1'-0"

M1

NOTE: CONSTRUCT ALL RATED ASSEMBLIES IN ACCORDANCE w/ PUBLISHED TEST DATA

Order Plans @ WWW.LDILine.com

Pate Design Group, Inc.
Architecture / Interiors

4168 Abbotts Bridge Road
Duluth, Georgia 30097

(p) 770.814.0885
(f) 770.814.0886

Kirby@patedesigngroup.com

F-2 UNIT
WISTERIA RIDGE
Will-O-War LLC
75 North Main Street
Watkinsville, GA 30677

Issue & Revisions:

No.	Date	Description
1	040119	CLARIFICATION

BUILDING SECTIONS

Drawn: MWB
Checked: KEP
Contract No.: 07-03
Scale: AS NOTED

STATE OF GEORGIA · KIRBY EDWARD PATE · CERTIFICATE NO. 21701 · REGISTERED ARCHITECT

030519
040119

A4.1
of sheets

THIS DRAWING IS THE PROPERTY OF PATE DESIGN GROUP AND IS NOT TO BE COPIED IN WHOLE OR IN PART. IT IS TO BE USED FOR THE PROJECT AND SITE SPECIFICALLY IDENTIFIED HEREIN AND IS NOT TO BE USED IN ANY OTHER PROJECT. IT IS TO BE RETURNED UPON REQUEST.

RELEASED FOR CONSTRUCTION