2 ELEVATION: LEFT
SCALE: 1/4"=1'-0"

ELEVATION NOTES:
1. SEE A7.1 FOR WINDOW SCHEDULE
2. SEE FINISH NOTES FOR EXTERIOR COLOR SCHEDULE
3. FIELD VERIFY FINAL SIDEWALK GRADE AT EXT STAIR
4. PROVIDE ONE WINDOW PER SLEEPING UNIT W 5.7 SF EGRESS AREA
5. PAINT ALL WALL & ROOF PENETRATIONS TO MATCH ADJACENT SURFACE
6. RE: LANDSCAPE DWGS FOR MECH UNIT SCREENING

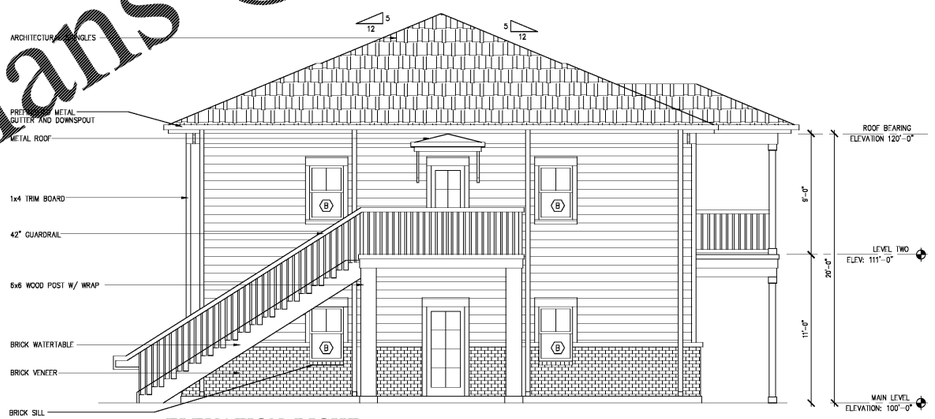

1 ELEVATION: RIGHT
SCALE: 1/4"=1'-0"

EXTERIOR MATERIALS SCHEDULE	
BRICK	P1 - BEHR 75 POLAR BEAR
SIDING	P1 - BEHR 75 POLAR BEAR
COLUMNS	P2-BEHR 727F-5 DARK ASH
TRIM	P1 - BEHR 75 POLAR BEAR
FACIA	P1 - BEHR 75 POLAR BEAR
SHINGLES	GAF TIMBERLINE CHARCOAL
METAL RAILINGS	BLACK
DOWNSPOUT	PRE FINISHED BLACK

Order Plans @ WWW.LDILine.com

Pate Design Group, Inc.
Architecture / Interiors
4168 Abbotts Bridge Road
Duluth, Georgia 30097
(p) 770.814.0885
(f) 770.814.0886
Kirby@patedesigngroup.com

F-3 UNIT
WISTERIA RIDGE
Will-O-War LLC
75 North Main Street
Watkinsville, GA 30677

Issue & Revisions:

No.	Date	Description
1	040119	CLARFICATION

BUILDING ELEVATIONS

Drawn: MWB
Checked: KEP
Contract No.
Scale: AS NOTED
030519
A3.2
040119 of sheets

THIS DRAWING IS THE PROPERTY OF PATE DESIGN GROUP AND IS NOT TO BE COPIED IN WHOLE OR IN PART. IT IS TO BE USED FOR THE PROJECT AND SITE SPECIFICALLY IDENTIFIED HEREIN AND IS NOT TO BE USED IN ANY OTHER PROJECT. IT IS TO BE RETURNED UPON REQUEST.

RELEASED FOR CONSTRUCTION