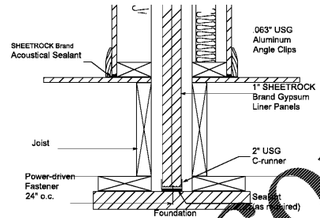

4 DETAIL: 2 HR WALL @ Foundation

SCALE: 3/4" = 1'-0"

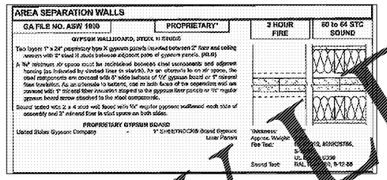

5 GYP. ASSOC. GA ASW 1900

SCALE: N.T.S.

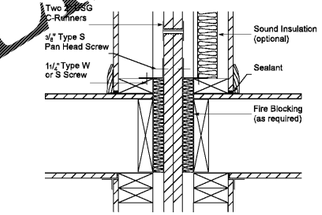

3 DETAIL: 2 HR WALL @ Intermediate Floor

SCALE: 3/4" = 1'-0"

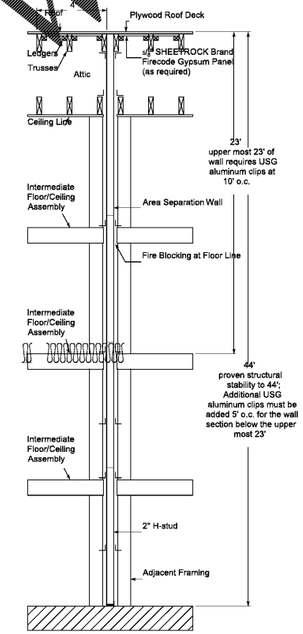

4 DETAIL: 2 HR WALL Clip Spacing

SCALE: 3/4" = 1'-0"

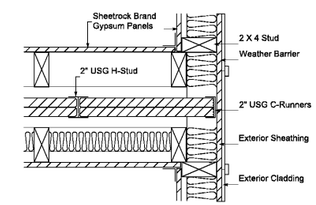

2 DETAIL: 2 HR WALL Exterior Intersection

SCALE: 3/4" = 1'-0"

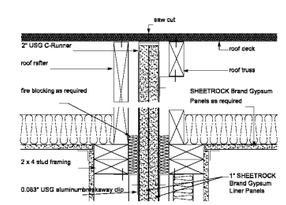

1 DETAIL: 2 HR WALL Intersection @ Roof

SCALE: 3/4" = 1'-0"

Order Plans @ WWW.IDILine.com

Pate Design Group, Inc.
Architecture / Interiors
4168 Abbotts Bridge Road
Duluth, Georgia 30097
(p) 770.814.0885
(f) 770.814.0886
Kirby@patedesigngroup.com

F-3 UNIT
WISTERIA RIDGE
Will-O-War LLC
75 North Main Street
Watkinsville, GA 30677

Issue & Revisions:

No.	Date	Description
1	04.01.19	CLARIFICATION

PARTITION TYPES/DETAILS

Drawn: MWB
Checked: KEP
Contract No.
Scale: AS NOTED

STATE OF GEORGIA
KIRBY E. PATE
REGISTERED ARCHITECT

A6.2
of sheets

04.01.19

THIS DRAWING IS THE PROPERTY OF PATE DESIGN GROUP AND IS NOT TO BE COPIED IN WHOLE OR IN PART. IT IS TO BE USED FOR THE PROJECT AND SITE SPECIFICALLY IDENTIFIED HEREIN AND IS NOT TO BE USED IN ANY OTHER PROJECT. IT IS TO BE RETURNED UPON REQUEST.

RELEASED FOR CONSTRUCTION