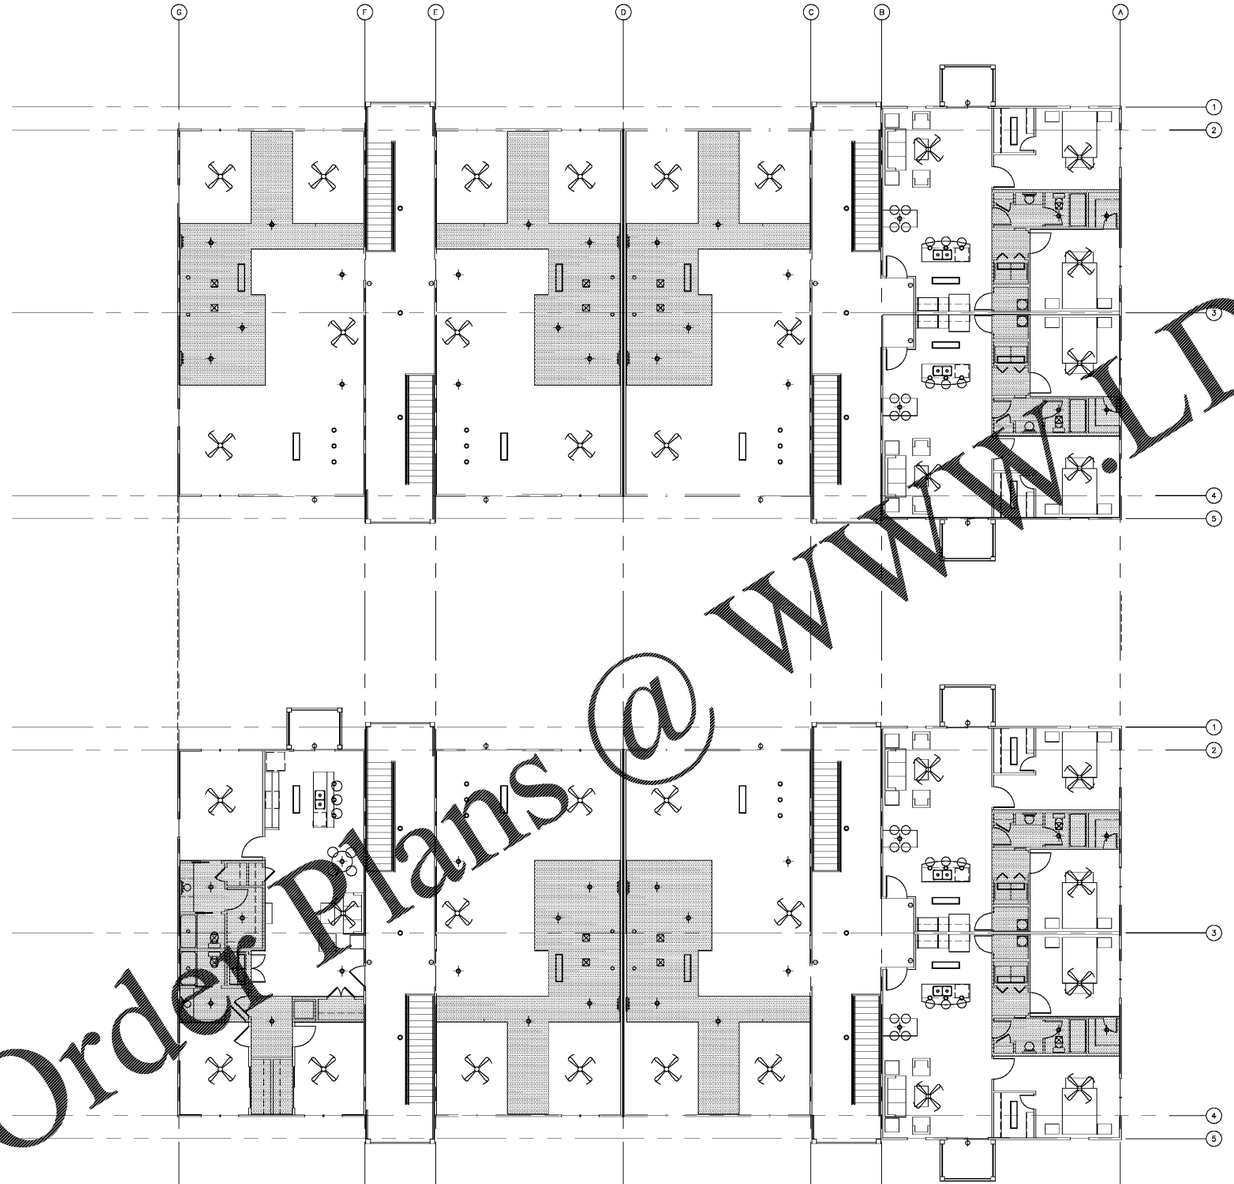

1 REFLECTED CEILING PLAN: Upper Level
SCALE: 1/8" = 1'-0"

JOB NORTH

LIGHTING FIXTURE LEGEND

	SURFACE MOUNT FAN/LIGHT FIXTURE SEE ELECTRICAL DRAWINGS
	TABLE LAMP
	SURFACE MOUNT 4 BULB VANITY LIGHT SEE ELECTRICAL DRAWINGS
	LOW-MOUNT PENDANT FIXTURE SEE ELECTRICAL DRAWINGS
	SURFACE MOUNT GLOBE FIXTURE SEE ELECTRICAL DRAWINGS
	6" RECESSED DOWNLIGHT FIXTURE SEE ELECTRICAL DRAWINGS
	WALL MOUNT SCONCE FIXTURE SEE ELECTRICAL DRAWINGS
	1'x4' SURFACE MOUNT FLOURESCENT FIXTURE SEE ELECTRICAL DRAWINGS
	EXTERIOR GRADE WALL MOUNTED FIXTURE SEE ELECTRICAL DRAWINGS
4'	4' SURFACE MOUNT FLOURESCENT STRIP FIXTURE - SEE ELECTRICAL DRAWINGS
	2'x2' RECESSED FLOURESCENT FIXTURE - ACRYLIC LENS SEE ELECTRICAL DRAWINGS
	2'x4' SURFACE MOUNT FLOURESCENT FIXTURE - W/ ACRYLIC LENS - SEE ELECTRICAL DRAWINGS
	EXHAUST FAN - SEE MECHANICAL DRAWINGS
	AREA OF 8'-0" AFF. GYP. CEILING

CONSTRUCTION NOTES:

1. DOWNLIGHTS TO BE SWITCHED SEPARATELY AND ON DIMMERS.
2. NO EQUALS OR EQUIVALENTS ACCEPTED.
3. ALL FLOURESCENT LAMPS TO BE 3500K LAMPS.
4. ALL INCANDESCENT LAMPS TO BE FROSTED.
5. DOWNLIGHTS TO BE PLACED ON CENTERLINE OF SOFFIT U.O.N.
6. GYP. CEILING TO BE INSTALLED ON RESILIENT CHANNELS ON BOTTOM CHORD OF ROOF TRUSS.

RCP NOTES:
1. ALL GWB CEILINGS AT 9' AFF UNO
2. INSTALL GWB CLGS IN ACCORDANCE W UL DETAILS FOR FLOOR/CLG ASSEMBLY
3. COMPLY WITH GYP ASSOC BEST PRACTICES FOR GWB CLGS AND EXP/CONTROL JOINTS
4. INCLUDE ALL REQUIRED ACCESS PANELS
5. SHADED CEILINGS TO BE 8' AFF

Order Plans @ WWW.LDIline.com

Pate Design Group, Inc.
Architecture / Interiors
4168 Abbotts Bridge Road
Duluth, Georgia 30097
(p) 770.814.0885
(f) 770.814.0886
Kirby@patedesigngroup.com

G-1 AND G-2
WISTERIA RIDGE
Will-O-War LLC
75 North Main Street
Watkinsville, GA 30677

Issue & Revisions:

No.	Date	Description
1	04.01.19	CLARIFICATION

REFLECTED CEILING PLAN UPPER LEVEL

Drawn: MWB
Checked: KEP
Contract No.: 07-03
Scale: AS NOTED

A2.3
040119 of sheets

RELEASED FOR CONSTRUCTION

THIS DRAWING IS THE PROPERTY OF PATE DESIGN GROUP AND IS NOT TO BE COPIED IN WHOLE OR IN PART. IT IS TO BE USED FOR THE PROJECT AND SITE SPECIFICALLY IDENTIFIED HEREIN AND IS NOT TO BE USED IN ANY OTHER PROJECT. IT IS TO BE RETURNED UPON REQUEST.