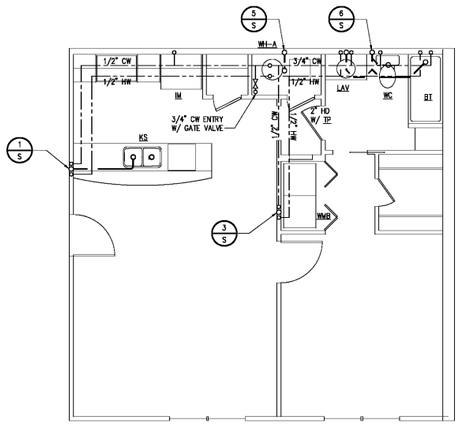

1 S — PLUMBING ONE BEDROOM UNIT
G-P1.1 1/4" = 1'-0"

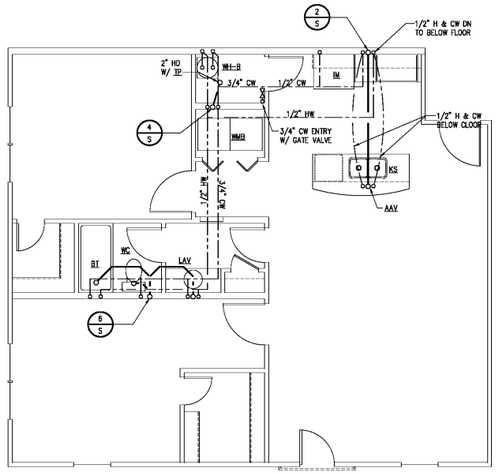

2 S — PLUMBING TWO BEDROOM UNIT
G-P1.1 1/4" = 1'-0"

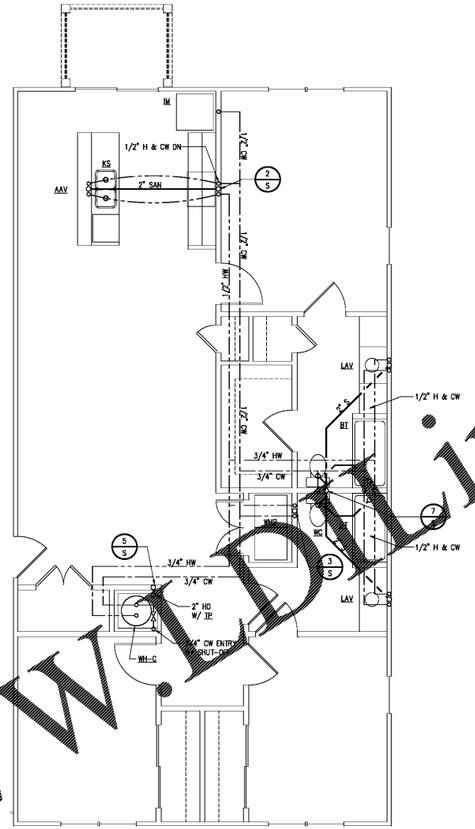

3 S — PLUMBING THREE BEDROOM UNIT
G-P1.1 1/4" = 1'-0"

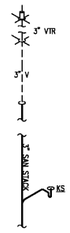

1 S — SANITARY — KITCHEN SINK RISER
NOT TO SCALE

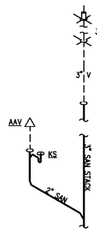

2 S — SANITARY KITCHEN SINK RISER
NOT TO SCALE

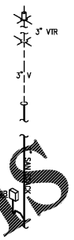

3 S — SANITARY — WASHER BOX RISER
NOT TO SCALE

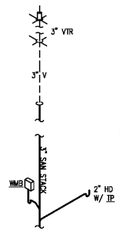

4 S — SANITARY — WASHER BOX RISER
NOT TO SCALE

5 S — SANITARY — HUB DRAIN RISER
NOT TO SCALE

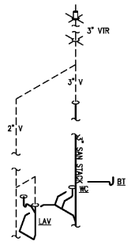

6 S — SANITARY — BATHROOM RISER
NOT TO SCALE

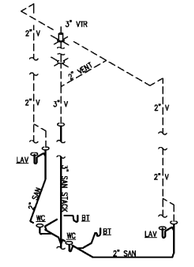

7 S — SANITARY — BATHROOM RISER
NOT TO SCALE

4 G-P1.1 — SANITARY RISER DIAGRAMS
NOT TO SCALE

NOTE: BACK TO BACK RISERS MAY BE COMBINED

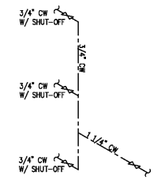

1 W — DOMESTIC SUPPLY RISER
NOT TO SCALE

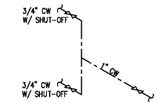

2 W — DOMESTIC SUPPLY RISER
NOT TO SCALE

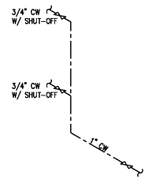

3 W — DOMESTIC SUPPLY RISER
NOT TO SCALE

5 G-P1.1 — DOMESTIC SUPPLY RISERS
NOT TO SCALE

Order Plans @ www.DLine.com

Pate Design Group, Inc.
Architecture / Interiors
4168 Abbotts Bridge Road
Duluth, Georgia 30097
(p) 770.814.0885
(f) 770.814.0886
Kirby@patedesigngroup.com

GEORGIA REGISTERED NO. 19065 PROFESSIONAL ENGINEER FREDERICK W. KERNEY

G-1 AND G-2
WISTERIA RIDGE
Will-O-War llc
75 north Main Street
Watkinsville, GA 30677

Issue & Revisions:

No.	Date	Description

PLUMBING
FLOOR PLANS
& RISERS

Drawn: RK
Checked: RK
Contract No.: 07-03
Scale: AS NOTED

G-P1.1

of sheets

THIS DRAWING IS THE PROPERTY OF PATE DESIGN GROUP AND IS NOT TO BE COPIED IN WHOLE OR IN PART. IT IS TO BE USED FOR THE PROJECT AND SITE SPECIFICALLY REGISTERED HEREON AND IS NOT TO BE USED IN ANY OTHER PROJECT. IT IS TO BE RETURNED UPON REQUEST.