FLOOR CONSTRUCTION

3/4" GYPCRETE (SEE ARCH) ON 3/4" T & G APA RATED PLYWOOD DECK, EXPOSURE 1, WITH PANEL IDENTIFICATION INDEX OF 48/24 OVER PRE-ENGINEERED PREFABRICATED WOOD TRUSSES AT 16" O.C. UNLESS NOTED OTHERWISE.

PROVIDE CONSTRUCTION ADHESIVE BETWEEN DECK AND TRUSSES AND PROVIDE #8 SCREW OR 10d NAILS @ 6" ON CENTER, TYPICAL

NOTE: TRUSS SPACING SHALL BE MAX 24" OC AND SHALL BE DESIGNED AND ENGINEERED BY THE TRUSS MANUFACTURERS ENGINEER TO THE LOAD CRITERIA DESCRIBED ON SHEET G-S1.0

NOTE: STEP FTG AS REQ'D PER NOTES THIS SHEET

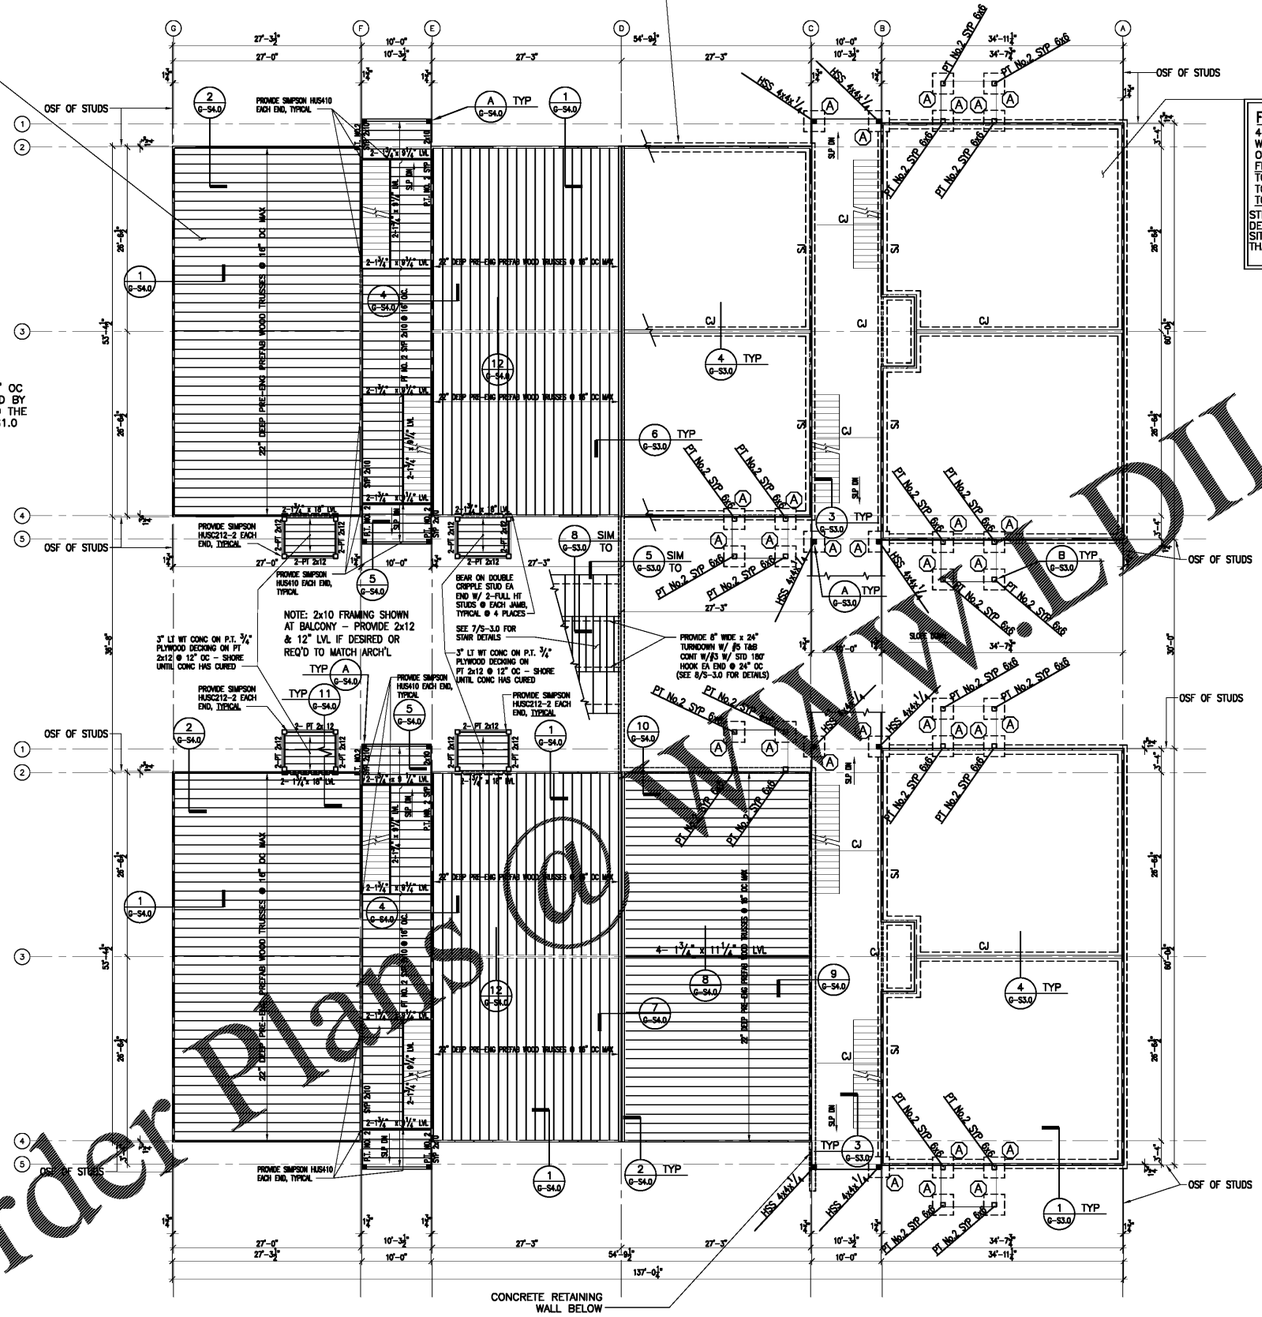

FLOOR CONSTRUCTION

4" CONCRETE SLAB W/ 6x6-W1.4x W1.4 W.W.R. OVER VAPOR BARRIER OVER 4" POROUS FILL.
FINISH FLOOR ELEVATION = 0'-0"
TOP OF INT. FTG EL.= -2'-0"
TOP OF EXT. FTG EL.= -2'-0"
TOP OF PIER EL.= -0'-8"

STEP FOOTING AS REQUIRED TO MAINTAIN DEPTHS PER GEOTECHNICAL REPORT PER SITE PLAN FINISH GRADES, BUT NOT LESS THAN 12" COVER BELOW GRADE, TYP.

NOTE: USE SECTION 1a/G-S3.0 WHERE FINISH GRADE ABUTTING THE BUILDING IS LOWER THAN 8 INCHES BELOW FINISH FLOOR. CONTRACTOR SHALL CONFIRM LOCATION OF ALL UTILITIES BEFORE BEGINNING CONSTRUCTION.

1. PROVIDE FOOTING STEPS AS REQUIRED BY FINISHED GRADES. SEE G-S1.0 FOR TYPICAL DETAIL.
2. SLOPE SLABS TO DRAINS AND DEPRESS AS REQUIRED- SEE ARCH.
3. SEE G-S1.0 FOR SJ & CJ DETAILS.
4. PROVIDE BLOCKOUTS IN SLAB AS REQUIRED-COORDINATE WITH ARCH DWGS FOR EXACT SIZE, LOCATION, ETC.

NOTE: CONTRACTOR SHALL VERIFY ALL DIMENSIONS AND COORDINATE BUILDING FINISHES AND LOCATIONS WITH ARCHITECTURAL DRAWINGS.

FOOTING SCHEDULE			
MARK	SIZE	DEPTH	REINFORCEMENT
A	3'-0" x 3'-0"	12"	4-#5 EA. WAY T&B W/ STD. 180° HOOK EA. END

FOUNDATION + MAIN LEVEL FRAMING PLAN
1/8" = 1'-0"

Order Plans @ WWW.DILE.com

AUBURN STRUCTURAL DESIGN, INC.
ROY H. MAYO, JR. P.E.
2008 JANABROOKE LN
AUBURN, AL 36830
(334) 826-8040
engineer@austructure.com/
www.austructure.com

Pate Design Group, Inc.
Architecture / Interiors
4168 Abbotts Bridge Road
Duluth, Georgia 30097
(p) 770.814.0885
(f) 770.814.0886
Kirby@patedesigngroup.com

G-1 AND G-2
WISTERIA RIDGE
Will-O-War LLC
75 North Main Street
Watkinsville, GA 30677

Issue & Revisions:

No.	Date	Description
1	04.01.19	CLARIFICATION

FOUNDATION & MAIN LEVEL FRAMING PLAN

Drawn: CKT
Checked: RHM
Contract No.: 07-03
Scale: AS NOTED

GEORGIA REGISTERED PROFESSIONAL ENGINEER ROY H. MAYO JR.

G-S2.1
040119 of sheets

THIS DRAWING IS THE PROPERTY OF PATE DESIGN GROUP AND IS NOT TO BE COPIED IN WHOLE OR IN PART. IT IS TO BE USED FOR THE PROJECT AND SITE SPECIFICALLY DENOTED HEREIN AND IS NOT TO BE USED IN ANY OTHER PROJECT. IT IS TO BE RETURNED UPON REQUEST.

RELEASED FOR CONSTRUCTION