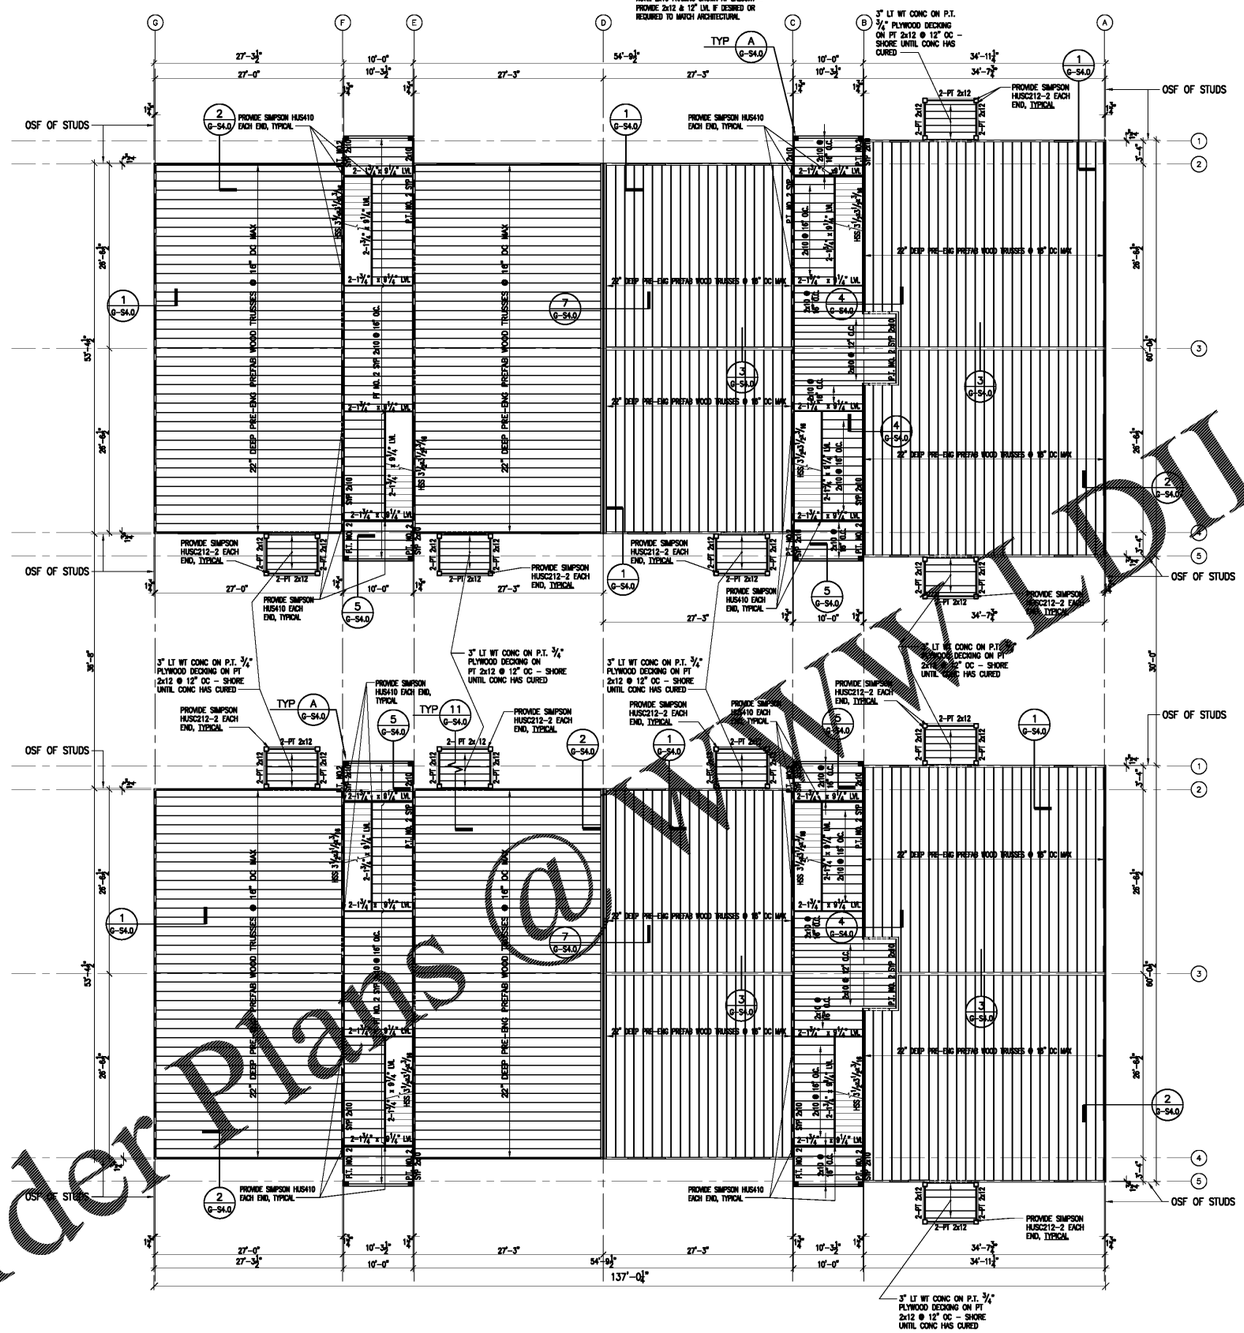

UPPER LEVEL FRAMING PLAN
G-S2.2 1/8" = 1'-0"

FLOOR CONSTRUCTION

3/4" GYPCRETE (SEE ARCH) ON 3/4" T & G APA RATED PLYWOOD DECK, EXPOSURE 1, WITH PANEL IDENTIFICATION INDEX OF 48/24 OVER PRE-ENGINEERED PREFABRICATED WOOD TRUSSES AT 16" O.C. UNLESS NOTED OTHERWISE.

PROVIDE CONSTRUCTION ADHESIVE BETWEEN DECK AND TRUSSES AND PROVIDE #8 SCREW OR 10d NAILS @ 6" ON CENTER, TYPICAL.

NOTE: TRUSS SPACING SHALL BE MAX 24" OC AND SHALL BE DESIGNED AND ENGINEERED BY THE TRUSS MANUFACTURERS ENGINEER TO THE LOAD CRITERIA DESCRIBED ON SHEET G-S1.0

Order Plans @ WWW.DILine.com

Pate Design Group, Inc.
Architecture / Interiors
4168 Abbotts Bridge Road
Duluth, Georgia 30097
(p) 770.814.0885
(f) 770.814.0886
Kirby@patedesigngroup.com

G-1 AND G-2
WISTERIA RIDGE
Will-O-War LLC
75 North Main Street
Watkinsville, GA 30677

Issue & Revisions:

No.	Date	Description
1	04.01.19	CLARIFICATION

UPPER LEVEL FRAMING PLAN

Drawn: CKT
Checked: RHM
Contract No.: 07-03
Scale: AS NOTED

GEORGIA REGISTERED No. 28825 PROFESSIONAL ROY H. MAYO, JR. STRUCTURAL ENGINEER

G-S2.2

040119 of sheets

AUBURN STRUCTURAL DESIGN, INC.
ROY H. MAYO, JR. P.E.
2008 JANABROOKE LN
AUBURN, AL 36830
(334) 826-8040
engineer@austructure.com/
www.austructure.com

THIS DRAWING IS THE PROPERTY OF PATE DESIGN GROUP AND IS NOT TO BE COPIED IN WHOLE OR IN PART. IT IS TO BE USED FOR THE PROJECT AND SITE SPECIFICALLY DENOTED HEREIN AND IS NOT TO BE USED IN ANY OTHER PROJECT. IT IS TO BE RETURNED UPON REQUEST.

RELEASED FOR CONSTRUCTION