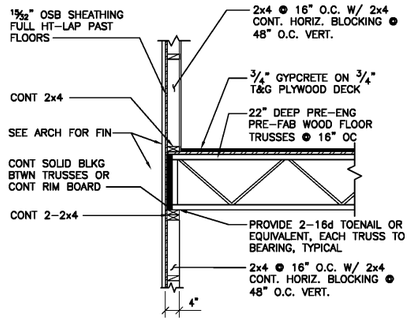

SECTION 1 (P-S4.0)
3/4"=1'-0"

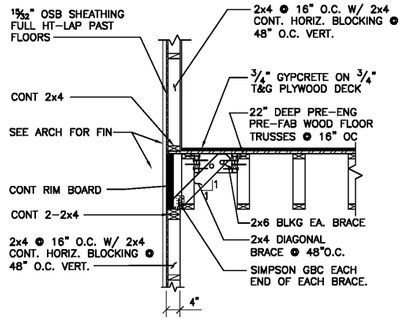

SECTION 2 (P-S4.0)
3/4"=1'-0"

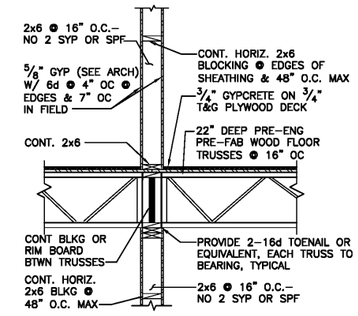

SECTION 3 (P-S4.0)
3/4"=1'-0"

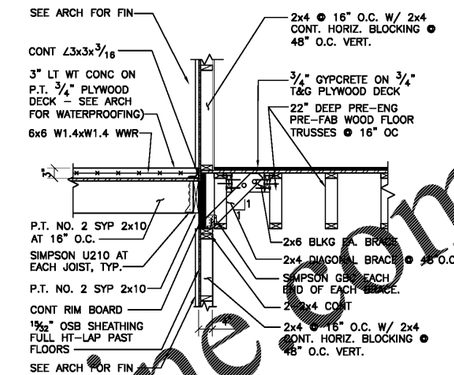

SECTION 4 (P-S4.0)
3/4"=1'-0"

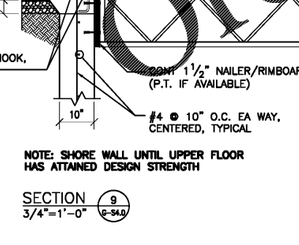

SECTION 5 (P-S4.0)
3/4"=1'-0"

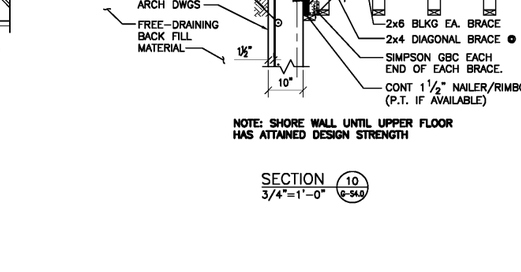

SECTION 6 (P-S4.0)
3/4"=1'-0"
NOT USED

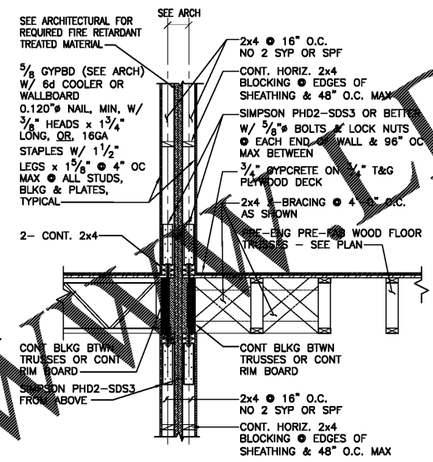

SECTION 7 (P-S4.0)
3/4"=1'-0"

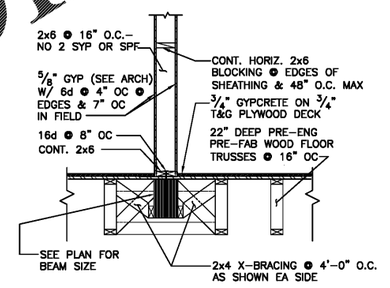

SECTION 8 (P-S4.0)
3/4"=1'-0"

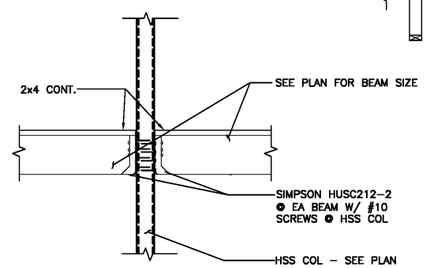

DETAIL A (P-S4.0)
3/4"=1'-0"

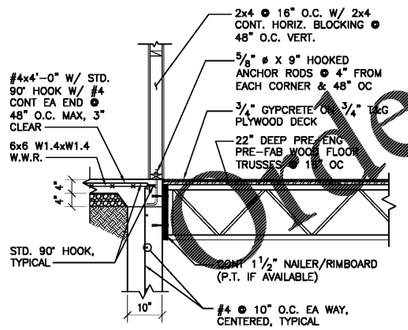

NOTE: SHORE WALL UNTIL UPPER FLOOR HAS ATTAINED DESIGN STRENGTH

SECTION 9 (P-S4.0)
3/4"=1'-0"

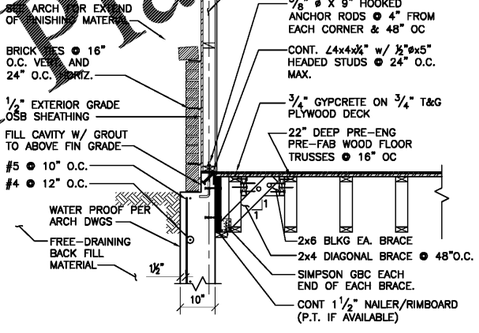

NOTE: SHORE WALL UNTIL UPPER FLOOR HAS ATTAINED DESIGN STRENGTH

SECTION 10 (P-S4.0)
3/4"=1'-0"

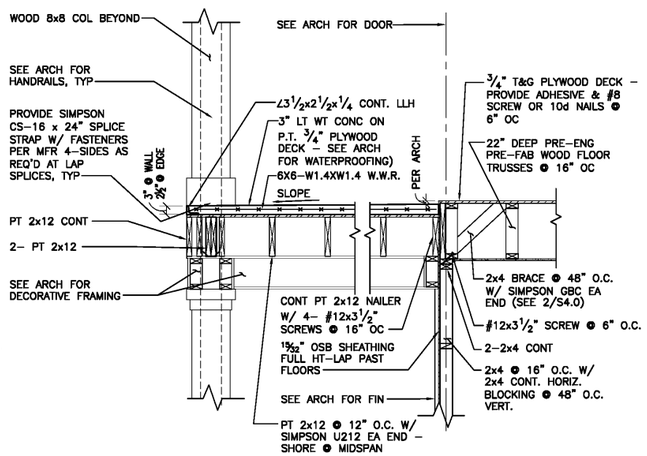

SECTION 11 (P-S4.0)
3/4"=1'-0"

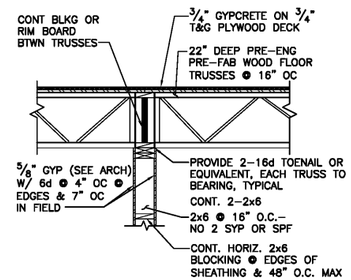

SECTION 12 (P-S4.0)
3/4"=1'-0"

AUBURN STRUCTURAL DESIGN, INC.
ROY H. MAYO, JR. P.E.
2008 JANABROOKE LN
AUBURN, AL 36830
(334) 826-8040
engineer@austructure.com/
www.austructure.com

Pate Design Group, Inc.
Architecture / Interiors
4168 Abbotts Bridge Road
Duluth, Georgia 30097
(p) 770.814.0885
(f) 770.814.0886
Kirby@patedesigngroup.com

G–1 AND G–2
WISTERIA RIDGE
Will–O–War LLC
75 North Main Street
Watkinsville, GA 30677

Issue & Revisions:

No.	Date	Description
1	04.01.19	CLARIFICATION

FLOOR FRAMING SECTIONS & DETAILS

Drawn: CKT
Checked: RHM
Contract No.: 07-03
Scale: AS NOTED

GEORGIA REGISTERED NO. 28825 PROFESSIONAL ENGINEER ROY H. MAYO, JR.

G-S4.0
040119 of sheets

THIS DRAWING IS THE PROPERTY OF PATE DESIGN GROUP AND IS NOT TO BE COPIED IN WHOLE OR IN PART. IT IS TO BE USED FOR THE PROJECT AND SITE SPECIFICALLY DENOTED HEREIN AND IS NOT TO BE USED IN ANY OTHER PROJECT. IT IS TO BE RETURNED UPON REQUEST.

RELEASED FOR CONSTRUCTION

Order Plans @ WWW.CDILine.com