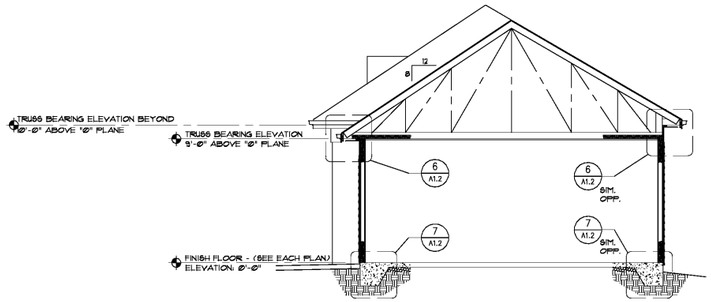


## 5 TYPICAL BUILDING SECTION

SCALE: 1/4"=1'-0"

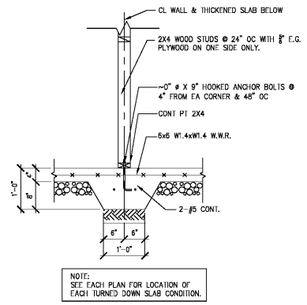


## 8 TYPICAL INTERIOR FOOTING SECTION

SCALE: 3/4"=1'-0"

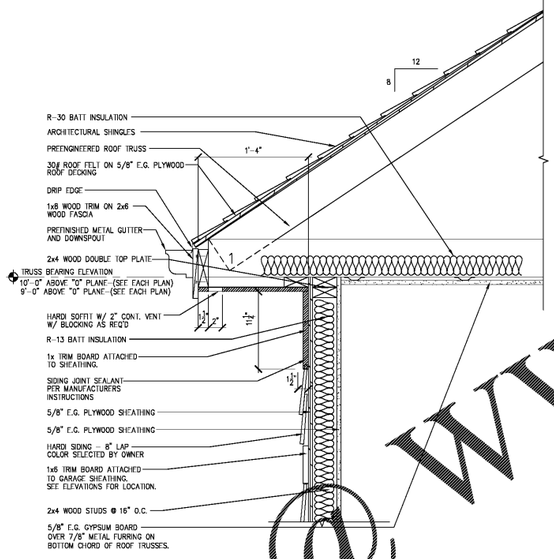


## 6 TYPICAL GABLE END SECTION

SCALE: 1 1/2"=1'-0"

## 9 TYPICAL GARAGE DOOR SECTION

SCALE: 1 1/2"=1'-0"

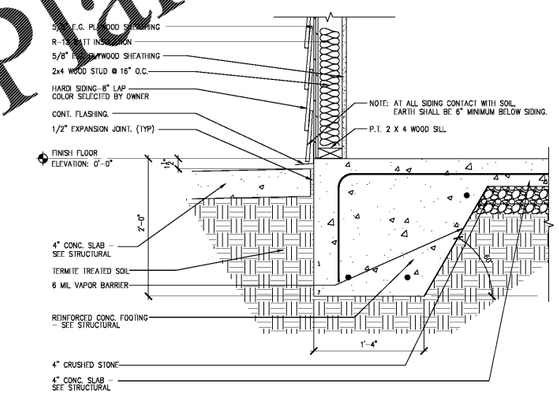


## 7 TYPICAL EXTERIOR FOOTING SECTION

SCALE: 1 1/2"=1'-0"

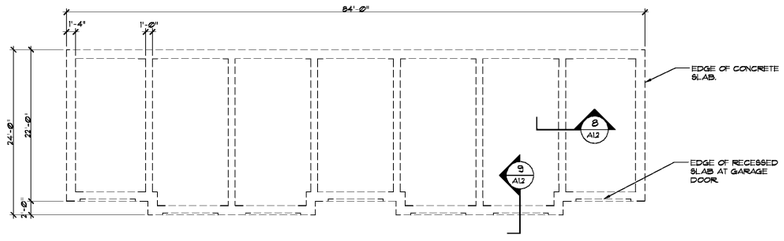


## 1 7 BAY GARAGE FOUNDATION PLAN

SCALE: 1/8"=1'-0"

Pate Design Group, Inc.
Architecture / Interiors
4168 Abbotts Bridge Road
Duluth, Georgia 30097
(p) 770.814.0885
(f) 770.814.0886
Kirby@patedesigngroup.com

# GARAGE BUILDINGS

Will-O-War LLC
75 North Main Street
Watkinsville, GA 30677

Issue & Revisions:

| No. | Date | Description |
|---|---|---|
| 1 | 04.01.19 | CLARIFICATION |

## GARAGE BUILDING SECTIONS AND DETAILS

Drawn: GMF
Checked: KEP
Contract No.: 07-03
Scale: AS NOTED

STATE OF GEORGIA — KIRBY E. PATE — REGISTERED ARCHITECT

A1.2

040119 of sheets

THIS DRAWING IS THE PROPERTY OF PATE DESIGN GROUP AND IS NOT TO BE COPIED IN WHOLE OR IN PART. IT IS TO BE USED FOR THE PROJECT AND SITE SPECIFICALLY IDENTIFIED HEREIN AND IS NOT TO BE USED IN ANY OTHER PROJECT. IT IS TO BE RETURNED UPON REQUEST.

RELEASED FOR CONSTRUCTION

Order Plans @ WWW.LDILine.com