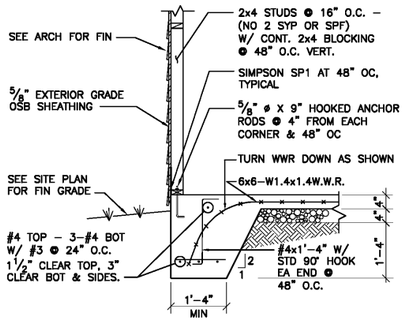

SECTION 1 (GA-S3.0)
3/4"=1'–0"

NOTE: WIDTH & DEPTH OF FOOTINGS SHALL NOT BE LESS THAN REQUIRED BY GEOTECHNICAL INVESTIGATION REPORT, TYP.

NOTE: 5/8"øx9" HOOKED ANCHOR RODS MAY BE SUBSTITUTED W/ 1/2"øx1'–4" EMBED EPOXY ANCHOR RODS.

NOTE: SEE GA–S1.0 FOR EXTERIOR SHEATHING NAILING REQUIREMENTS

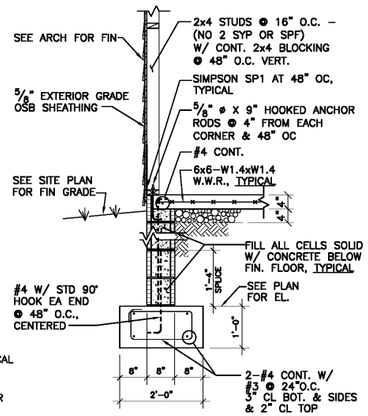

SECTION 1a (GA-S3.0)
3/4"=1'–0"

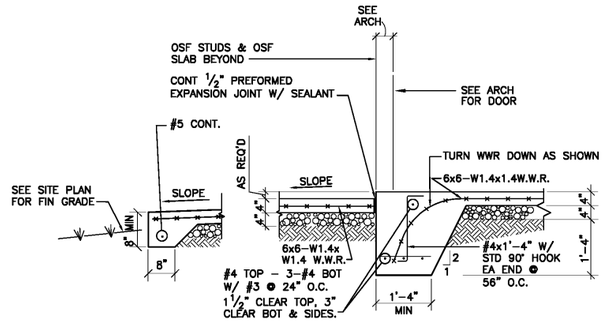

SECTION 2 (GA-S3.0)
3/4"=1'–0"

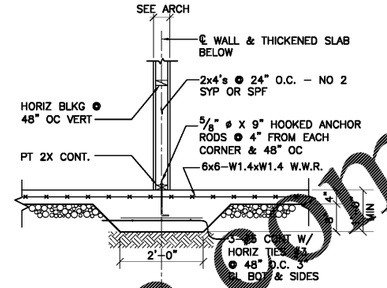

SECTION 3 (GA-S3.0)
3/4"=1'–0"

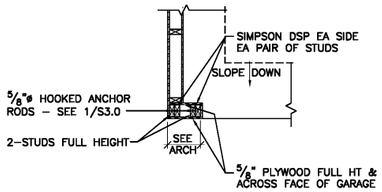

TYPICAL PLAN DETAIL @ GARAGE JAMBS
SCALE: 3/4" = 1'–0"

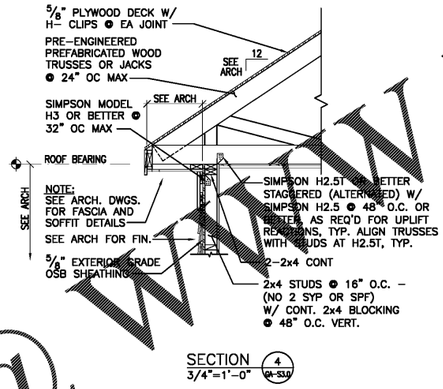

SECTION 4 (GA-S3.0)
3/4"=1'–0"

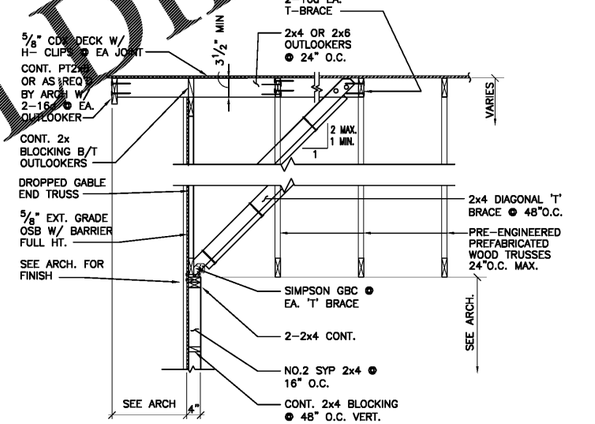

SECTION 5 (GA-S3.0)
3/4"=1'–0"

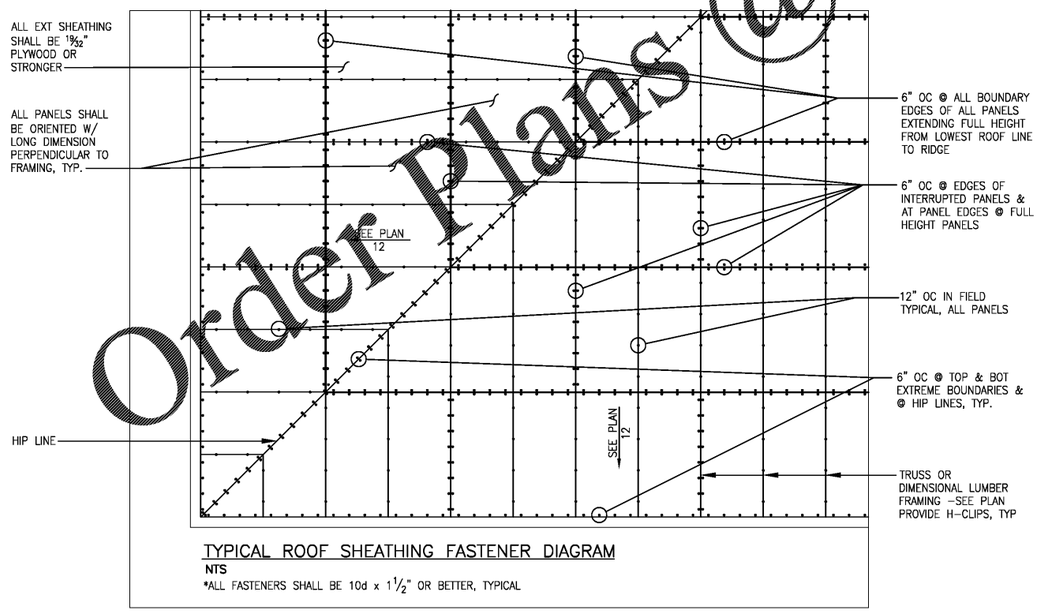

TYPICAL ROOF SHEATHING FASTENER DIAGRAM
NTS
*ALL FASTENERS SHALL BE 10d x 1 1/2" OR BETTER, TYPICAL

Order Plans @ www.IDLine.com

AUBURN STRUCTURAL DESIGN, INC.
ROY H. MAYO, JR. P.E.
2008 JANABROOKE LN
AUBURN, AL 36830
(334) 826-8040
engineer@austructure.com/
www.austructure.com

Pate Design Group, Inc.
Architecture / Interiors
4168 Abbotts Bridge Road
Duluth, Georgia 30097
(p) 770.814.0885
(f) 770.814.0886
Kirby@patedesigngroup.com

GARAGE BUILDINGS

Will–O–War LLC
75 North Main Street
Watkinsville, GA 30677

Issue & Revisions:

No.	Date	Description
1	04.01.19	CLARIFICATION

FOUNDATION + ROOF FRAMING SECTIONS

Drawn: CKT
Checked: RHM
Contract No.: 07-03
Scale: AS NOTED

GEORGIA REGISTERED No. 25625 PROFESSIONAL ENGINEER ROY H. MAYO, JR.

GA-S3.0
040119 of sheets

THIS DRAWING IS THE PROPERTY OF PATE DESIGN GROUP AND IS NOT TO BE COPIED IN WHOLE OR IN PART. IT IS TO BE USED FOR THE PROJECT AND SITE SPECIFICALLY IDENTIFIED HEREIN AND IS NOT TO BE USED IN ANY OTHER PROJECT. IT IS TO BE RETURNED UPON REQUEST.

RELEASED FOR CONSTRUCTION