Order Plans @ www.DILine.com

LEASING FIXTURE SCHEDULE

Fixture Type	QTY	Fixture Type Description/features	MFR	Model	Color	Notes
A		INTERIOR 6" RECESSED LED	ELITE LIGHTING	HRA 6 [illegible] MOL DIM HO [illegible] MD 30K 80 [illegible] 650T SMZ WHT	HAZE	0-10V DIM
B		EXTERIOR 6" RECESSED LED	ELITE LIGHTING	H6 [illegible] 3000K 40K 80 [illegible] UNV MOD 650T SMZ SHF	HAZE	
C		4' ROUND LED PENDANT	ELITE	[illegible]TY DR 48 A [illegible] UNV LED 1		0-10V DIM
D		UNDER COUNTER	ELITE	ES [illegible] 120-30	WHITE	NOTES 3 & 4
F		FAN	PROGRESS	[illegible]ADDON P2586-7130K	NATRL/ BLACK	
G		GOOSE NECK	SATELLITE	S312.41.81.41	BLACK	
H		VANITY LIGHT	PROGRESS	ARCHER P2992-81	BRSHD NICKEL	
X1		EMERGENCY BATTERY	LITHONIA	[illegible]UENCY M SERIES	GREEN	

1. CONTRACTOR TO VERIFY ALL FINISHES DURING SUBMITTAL PROCESS WITH ARCHITECT
2. PROVIDE DIMMING WITH ALL OFFICE, CONF, AND BREAK
3. VERIFY LENGTHS PRIOR TO ORDERING
4. REFER TO MILLWORK FOR SPECIFIC LOCATION
5. CONTRACTOR TO PROVIDE ALL HARDWARE AND POWER CABLES NECESSARY FOR COMPLETE INSTALLATION

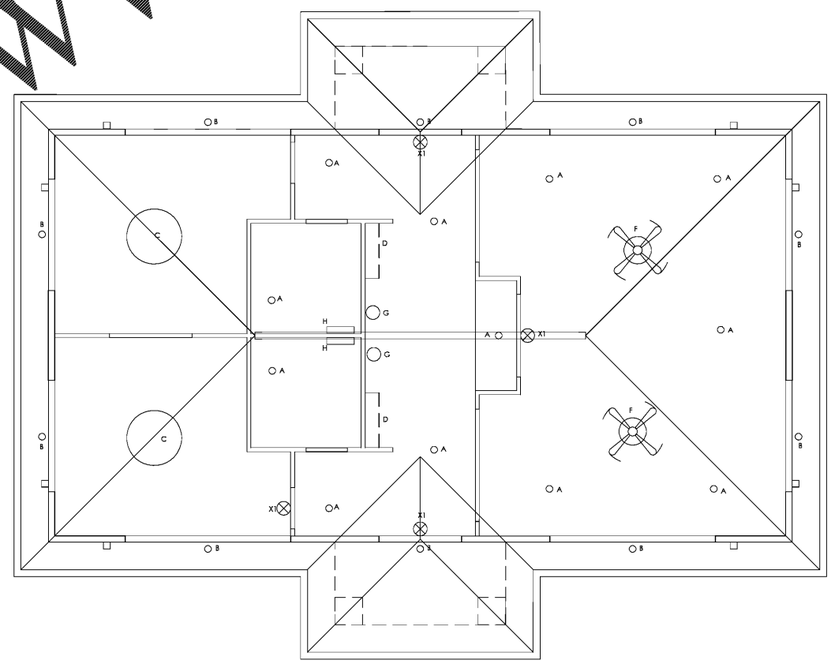

1 REFLECTED CEILING PLAN
SCALE: 1/4"=1'-0"

Pate Design Group, Inc.
Architecture / Interiors

4168 Abbotts Bridge Road
Duluth, Georgia 30097

(p) 770.814.0885
(f) 770.814.0886

Kirby@patedesigngroup.com

LEASING OFFICE
WISTERIA RIDGE
Will-O-War LLC
75 North Main Street
Watkinsville, GA 30677

Issue & Revisions:

No.	Date	Description
1	04.01.19	CLARIFICATION

REFLECTED CEILING PLAN

Drawn: TLS/KEP
Checked: KEP
Contract No.
Scale: AS NOTED
Date: 03.05.19
Last Revision: 040119

STATE OF GEORGIA — KIRBY E. PATE — REGISTERED ARCHITECT

A2.1

4 of 6 sheets

THIS DRAWING IS THE PROPERTY OF PATE DESIGN GROUP AND IS NOT TO BE COPIED IN WHOLE OR IN PART. IT IS TO BE USED FOR THE PROJECT AND SITE SPECIFICALLY IDENTIFIED HEREIN AND IS NOT TO BE USED IN ANY OTHER PROJECT. IT IS TO BE RETURNED UPON REQUEST.

RELEASED FOR CONSTRUCTION