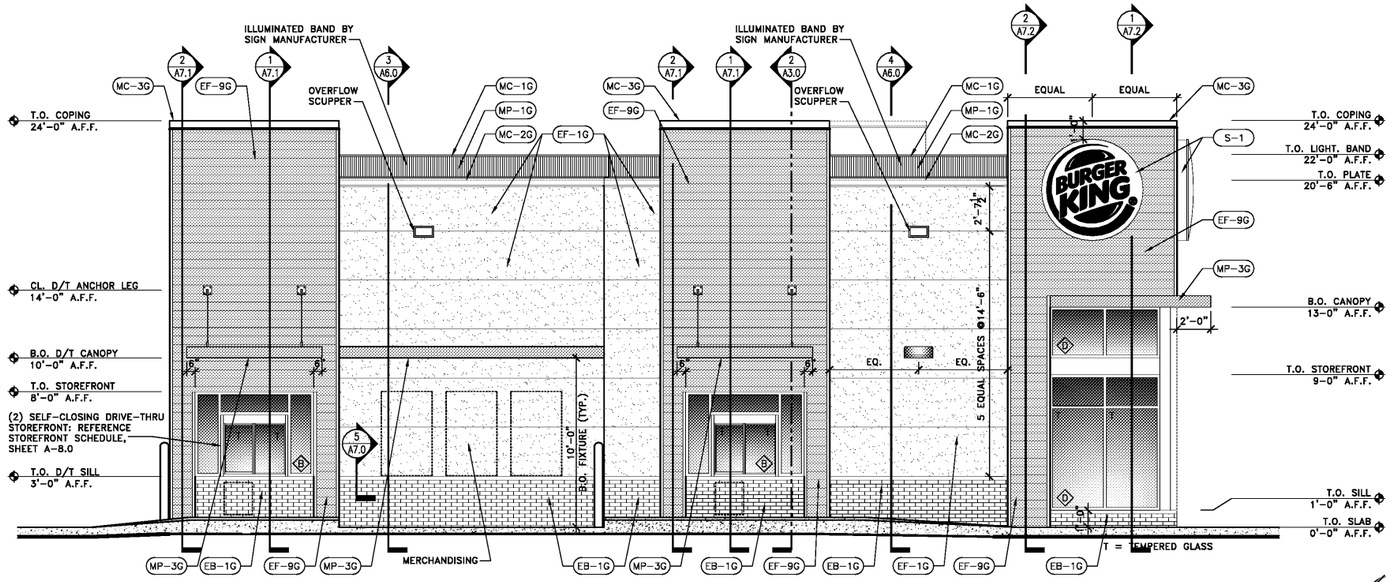

1 DRIVE-THRU ELEVATION (LEFT SIDE)

SCALE: 1/4" = 1'-0"

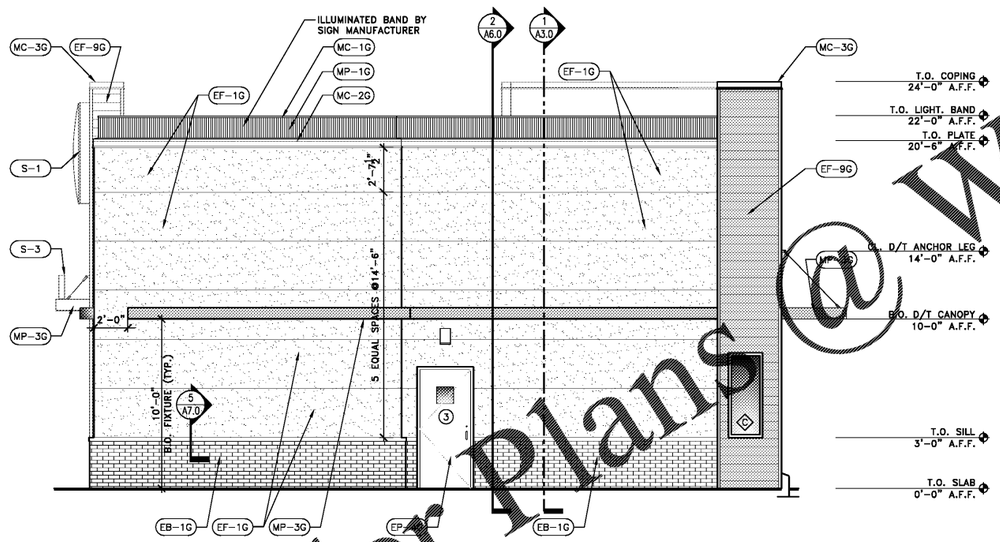

2 REAR ELEVATION

SCALE: 1/4" = 1'-0"

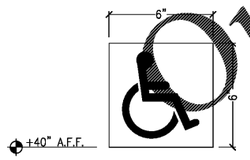

ADA SYMBOL OF ACCESSIBILITY (ISA) DECAL TO BE LOCATED ON STOREFRONT GLASS ADJACENT TO ALL ACCESSIBLE DOORS.

3 WINDOW DECAL

SCALE: NOT TO SCALE

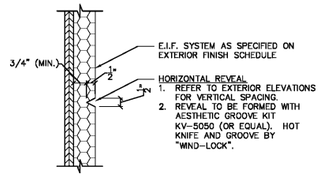

4 REVEAL DETAIL 'A'

SCALE: 3" = 1'-0"

E.I.F.S. SYSTEM SPECIFICATIONS

DESCRIPTION:

WATER-DRAINAGE & EXTERIOR INSULATION AND FINISH SYSTEM (E.I.F.S.) APPLIED OVER WATER-RESISTIVE COATING OVER SHEATHING. SYSTEM TO BE 1-1/2" THICK, U.N.O. OR AS REQUIRED TO MAINTAIN FLUSH/CONTINUOUS SURFACE.

CLASS PB E.I.F.S.: WITH PHYSICAL PROPERTIES, DRAINAGE, AND STRUCTURAL PERFORMANCE THAT COMPLY WITH ICC-ES AC235

SYSTEM(S):

1. "STO-THERM CLASSIC NEXT E.I.F.S. FINE SAND FINISH" BY STO CORPORATION. PAINTED OR PRE-FINISHED. SEE SHEET A-2.2. G.C. TO PROVIDE & INSTALL PER MANUFACTURER'S SPECIFICATIONS.

NOTE: USE ULTRA HIGH IMPACT SYSTEM FROM FLOOR LEVEL TO 6'-0" A.F.F.

STOREFRONT NOTE:

ALL STOREFRONT SYSTEM TO BE CLEAR ANODIZED ALUMINUM FINISH, INCLUDING FLASHING AND COVERS AS REQUIRED.

TYPE VISION:

OVERALL THICKNESS:	1" INSULATED GLASS
OUTBOARD LITE:	1/4" VEI-2M LOW-E #2 SURFACE TEMPERED
AIR SPACE:	1/2" WITH BLACK SILICONE SEAL
INBOARD LITE:	1/4" CLEAR GLASS

U-FACTOR:
STOREFRONT = 0.60
ENTRANCE DOOR = 0.90

SHGC: = 0.25

NOTE TO CANOPY PROVIDER:

IT IS IMPORTANT TO INSURE THAT THE ACTUAL DIMENSIONS OF THE FLAT CANOPIES SHOULD CONSIDER THE THICKNESS OF ADJACENT SURFACES AFTER FIELD MEASUREMENT PRIOR TO CONSTRUCTION. FOR SIZES OF CANOPY SEE A-7.3

EXTERIOR FINISH LEGEND & NOTES:

- (EB-1G) BRICK FINISH - FULL BRICK / BRICK SILL HEIGHT AND BELOW - COLOR: OLDE HILLSBORO BY EVOLUTION BRICK.
- (EF-1G) NEW E.I.F.S. WITH SCORE REVEAL ABOVE BRICK, PAINTED "TANNERS TAUPE" (LIGHT TAN)
- (EF-9G) EXTERIOR FINISH FIBER CEMENT TOWER AND IMAGE ELEMENTS

TYPICAL METAL BAND (BY MANUFACTURER):

(MC-1G) / (MP-1G) - TYPICAL LIGHT BAND / (MC-2G)

COPING CAP COLORS:

ABOVE (EF-1G) = (MC-1G) W.P. HICKMAN SYSTEMS - A-30 "SILVER SMITH")

ABOVE (EF-9G) = (MC-3G)

- CANOPIES (MP-3G) - CLEAR ANODIZED (SILVER)
- BOLLARDS (EP-3G) - "AMAZING" MP #04YR 11/537 (RED)
- HANDRAILS, REAR DOOR, FRAME, & EXTERIOR LADDER - (EP-4G) - PAINTED "MONTEREY CLIFFS" (DARK TAN)
- DOWNSPOUTS/VERTICAL TRIIM - MATCH ADJACENT SURFACES (EP-4G) (EP-2G) - PAINTED
- (S-1) BACKLIGHTED BURGER KING WALL LOGO SIGN
- (S-3) BURGER KING FREE STANDING LETTER SIGN

Order Plans @ WWW.LDILine.com

B1914

DATE	RELEASE
08.26.19	FOR CONSTRUCTION

CHECKED BY: AK
DRAWN BY: CY

NOTE: THESE DRAWINGS ARE THE PROPERTY OF ARIE KOHN ARCHITECTS, P.C. AND SHALL NOT BE USED, REPRODUCED, AND/OR MODIFIED WITHOUT WRITTEN CONSENT FROM ARIE KOHN ARCHITECTS, P.C.

DRAWINGS FOR:
BRUCE DANIELS
CAROLINA RE HOLDINGS, LLC
P.O. BOX 711
GREENWOOD, SC 29649
646-462-5481

ARIE KOHN ARCHITECTS, P.C.
74 WOODSTOCK ROAD, ROSWELL, GA. 30075
TEL. (770) 642-9030 FAX. (770)642-3755
EMAIL: arie@akohnarch.com

STATE OF SOUTH CAROLINA — REGISTERED ARCHITECT — ARIE KOHN

PROJECT: B1914
DATE: 07/22/2019

406 & 408 EAST MAIN ST.
ANDREWS, SC 29510

BURGER KING RESTAURANT
#06-0008-021-00-00

EXTERIOR ELEVATIONS

A-2.1