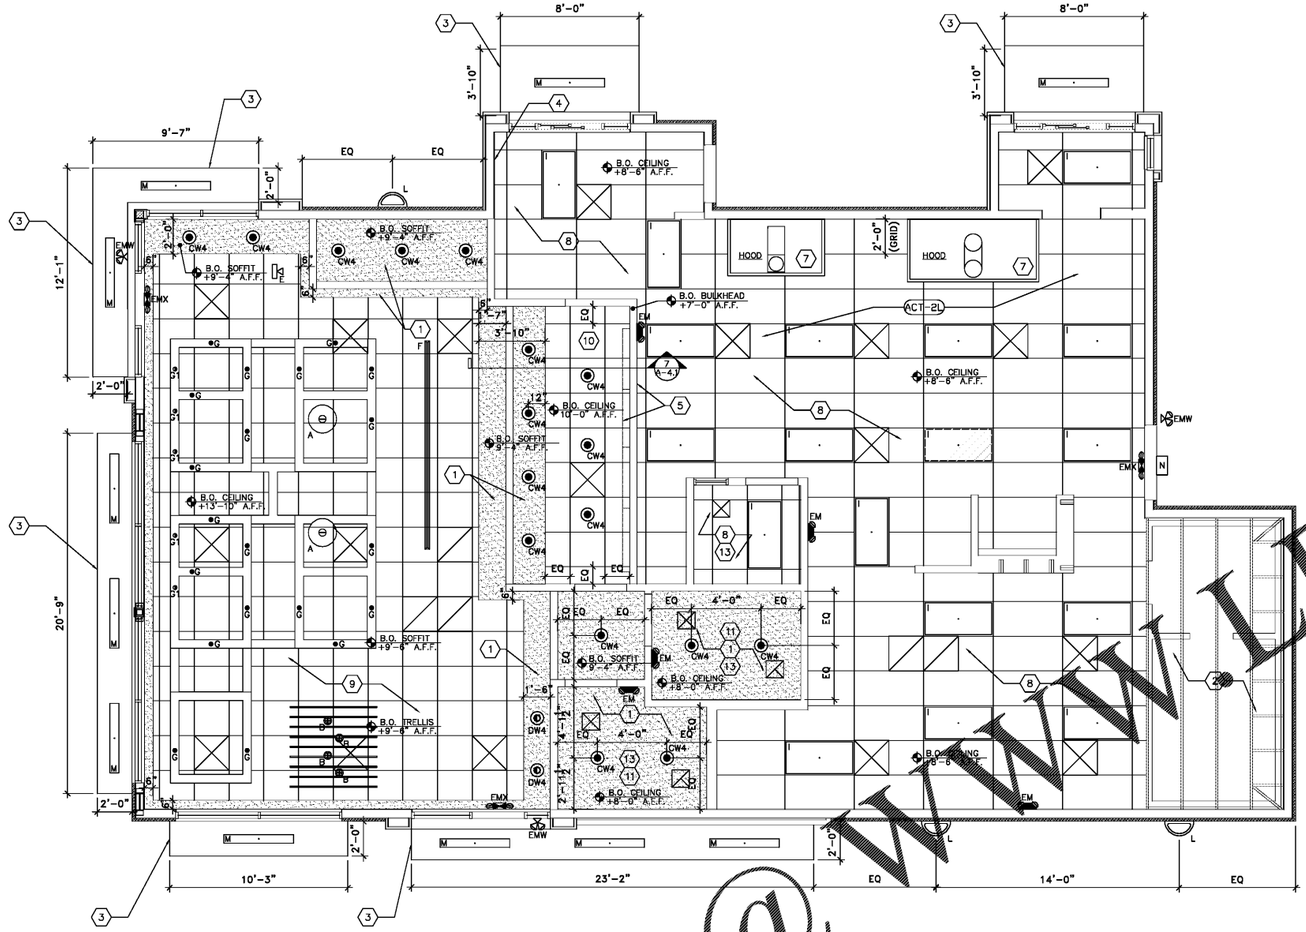

1 REFLECTED CEILING PLAN

SCALE: 1/4" = 1'-0"

LIGHTING SYMBOLS LEGEND (ALL FIXTURES TO BE LED)

A	⊖	SHAKER PENDANT LIGHT. COORDINATE LOCATION AND QUANTITY WITH DECOR SUPPLIER.
B	●	BRONZE CAGE PENDANT LIGHT.
CW4	◉	4" DIAMETER WHITE RECESSED DOWN LIGHT.
I	▭	2x4 RECESSED LED (NIGHT LIGHT WHEN SHOWN HATCHED)
DW4	◎	4" DIAMETER WHITE RECESSED DOWN LIGHT WALL WASHER.
G	•	2" DIAMETER ROUND DOWN LIGHT.
G1	•	2" DIAMETER ROUND DOWN LIGHT WITH DIFFUSIONAL WALL WASH TRIM.
E	⊣	TRACK LIGHT
F	▬	FLUXWERX 12" ALUMINUM FINISH (TBD BY DECOR)
L	◡	SURFACE MOUNTED EXTERIOR WALL SCONCE (LED)
M	▭	WET LISTED 4'-0" LED (USED UNDER AWNINGS AND CLOSED CANOPIES)
N	▭	WALL MOUNTED SECURITY LIGHT (LED)
EM	▬	EMERGENCY LIGHT (LED)
EMW	⁂	EMERGENCY SECURITY LIGHTING (LED)
EMX	▬	EMERGENCY EXIT LIGHT/SIGN (LED)

REFERENCE ELECTRICAL SHEETS FOR SPECIFICATIONS

HVAC SYMBOLS LEGEND

SYMBOL	DESCRIPTION
⊠	SUPPLY AIR DIFFUSERS
⊠	RETURN AIR GRILLES
⊠	EXHAUST FAN GRILLES

REF. MECHANICAL SHEETS FOR SPECIFICATIONS

NOTE
DINING ROOMS ARE DESIGNED TO A FOOT CANDLE LEVEL
KITCHENS ARE DESIGNED TO FOOT CANDLE LEVEL
RESTROOMS ARE DESIGNED TO FOOT CANDLE

GENERAL NOTES:

A. ALL DIMENSIONS SHOWN ON REFLECTED CEILING PLAN ARE FROM FACE OF WALL FINISH UNLESS NOTED OTHERWISE.
B. THE REFERENCE HEIGHTS INDICATED ON PLAN ARE FROM APPROXIMATE FINISH FLOOR (A.F.F.)
C. GENERAL CONTRACTOR TO COORDINATE DINING ROOM LIGHTING WITH APPROVED INTERIOR DECOR DRAWINGS.
D. CONTRACTOR SHALL VERIFY FIXTURE QUANTITIES AND ALSO MAKE PROPER ADJUSTMENTS FOR ANY CHANGES IN PLAN DUE TO ADDITIONAL REQUIREMENTS, LOCAL CODES, ETC.
E. FOR H.V.A.C. PLAN, SECTIONS, DUCT LOCATIONS, SUPPLY AND RETURN GRILLE SIZES AND ADDITIONAL INFORMATION, REFERENCE MECHANICAL SHEETS.
F. ALL FIXTURES SHALL BE LOCATED IN THE CENTER OF CEILING TILES UNLESS NOTED OTHERWISE.
G. REFERENCE ELECTRICAL SHEETS FOR LIGHTING LAYOUT REQUIREMENTS AND ADDITIONAL INFORMATION.
H. REFERENCE INTERIOR DECOR SHEETS FOR FINISH SPECIFICATIONS.
I. CONTRACTOR TO COORDINATE PENDANT LIGHT LOCATIONS WITH DECOR SUPPLIER DRAWINGS.

KEYED NOTES:

1. GYPSUM BOARD CEILING – PAINT WHITE
2. WALK-IN BOX REFER TO W.I.B. DRAWINGS FOR INTERIOR LIGHT FIXTURES
3. PREFABRICATED METAL AWNINGS
4. STAINLESS STEEL SERVICE CHASE
5. MENU BOARD AND HEADER. SEE DETAIL 7/A-4.1
6. NOT USED
7. MECHANICAL EXHAUST HOOD ABOVE
8. SUSPENDED ACCOUSTICAL TILE CEILING: USG 24x48x1/2 SHEETROCK BRAND LAY-IN CEILING PANELS CLIMA PLUS #3270 (WASHABLE) TO BE LAID IN EXPOSED WHITE ALUMINUM TEE GRID (NON-FIRE RATED CEILING) -OR- ARMSTRONG # BP672 KITCHEN ZONE (2 x 4 x 1/2") (HIGHLY WASHABLE) TO BE LAID IN EXPOSED WHITE ALUMINUM TEE GRID (NON-FIRE RATED CEILING)
9. DINING ROOM, & CORRIDOR CEILINGS: SEE DECOR DRAWINGS FOR SPEC.
10. SUSPENDED ACCOUSTICAL TILE CEILING. USG 24x24x1/2 SHEETROCK BRAND LAY-IN CEILING PANELS CLIMA PLUS #3270 (WASHABLE) TO BE LAID IN EXPOSED WHITE ALUMINUM TEE GRID (NON-FIRE RATED CEILING) (VERIFY WITH OWNER, & DECOR DRAWINGS)
11. ALL GYPSUM WALLBOARD CEILINGS ARE TO BE FINISHED WITH EPOXY PAINT OR EPOXY SEALANT. COORDINATE AND VERIFY WITH DECOR DRAWINGS.
12. NOT USED
13. INSTALL MOTOR SENSORS LIGHT SWITCHES IN RESTROOMS AND OFFICE. COORDINATE AND VERIFY WITH OWNER.

WWW.LDILine.com
Order Plans @

B1914

DATE	RELEASE
08.26.19	FOR CONSTRUCTION
"	"
"	"
"	"
"	"
"	"
"	"
"	"
"	"
"	"
"	"
"	"
"	"

CHECKED BY: AK
DRAWN BY: CY

NOTE:
THESE DRAWINGS ARE THE PROPERTY OF ARIE KOHN ARCHITECTS, P.C. AND SHALL NOT BE USED, REPRODUCED, AND/OR MODIFIED WITHOUT WRITTEN CONSENT FROM ARIE KOHN ARCHITECTS, P.C.

DRAWINGS FOR:
BRUCE DANIELS
CAROLINA RE HOLDINGS, LLC
P.O. BOX 711
GREENWOOD, SC 29649
646-482-5481

ARIE KOHN ARCHITECTS, P.C.
74 WOODSTOCK ROAD, ROSWELL, GA. 30075
TEL. (770) 642-9030 FAX. (770)642-3755
EMAIL: arie@akohnarch.com

STATE OF SOUTH CAROLINA
ARIE KOHN
REGISTERED ARCHITECT

406 & 408 EAST MAIN ST.
ANDREWS, SC 29510

PROJECT: B1914
DATE: 07/22/2019

BURGER KING RESTAURANT
#06-0008-021-00-00

REFLECTED CEILING PLAN

A-4.0