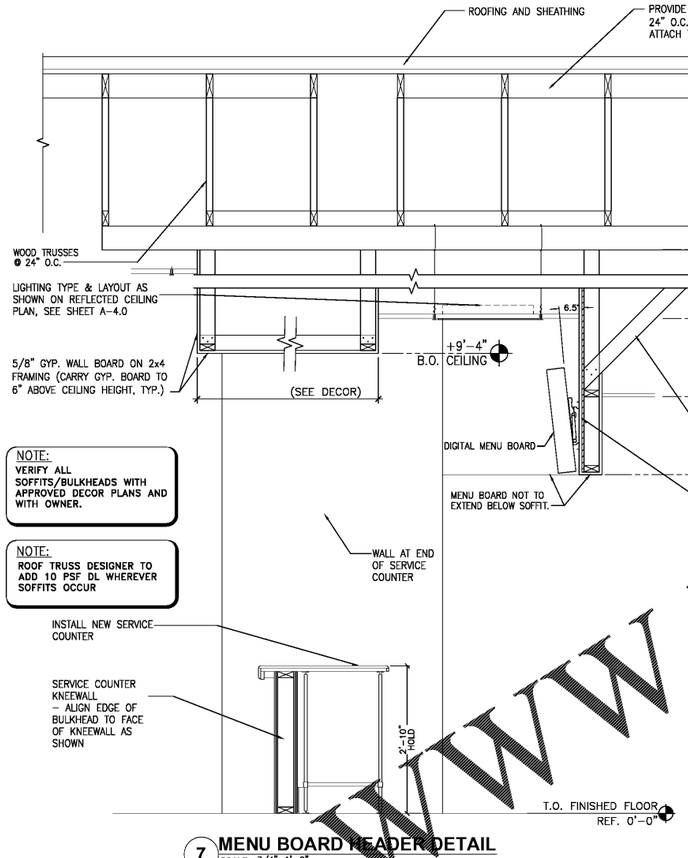

7 MENU BOARD HEADER DETAIL
SCALE: 3/4"=1'-0"

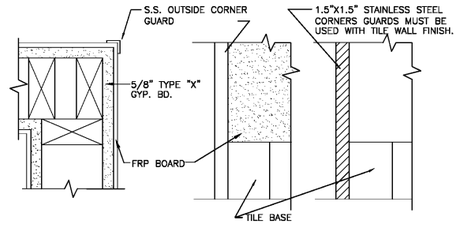

PLAN VIEW ELEVATION

6 CORNER GUARD DETAIL
SCALE: 1 1/2" = 1'-0"

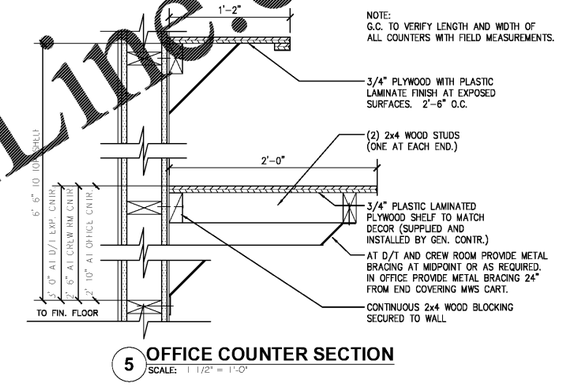

5 OFFICE COUNTER SECTION
SCALE: 1 1/2" = 1'-0"

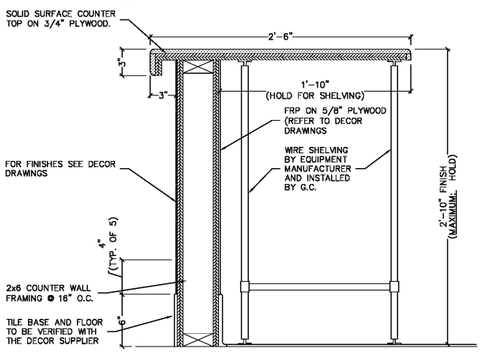

4 SERVICE COUNTER SECTION
SCALE: 1 1/2" = 1'-0"

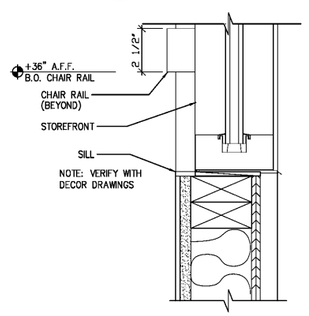

3 SILL & CHAIR RAIL
SCALE: N.T.S.

Order Plans @ WWW.LDHLine.com

B1914

DATE	RELEASE
08.26.19	FOR CONSTRUCTION
"	"
"	"
"	"
"	"
"	"
"	"
"	"
"	"
"	"
"	"
"	"
"	"

CHECKED BY: AK
DRAWN BY: CY

NOTE: THESE DRAWINGS ARE THE PROPERTY OF ARIE KOHN ARCHITECTS, P.C. AND SHALL NOT BE USED, REPRODUCED, AND/OR MODIFIED WITHOUT WRITTEN CONSENT FROM ARIE KOHN ARCHITECTS, P.C.

DRAWINGS FOR:
BRUCE DANIELS
CAROLINA RE HOLDINGS, LLC
P.O. BOX 711
GREENWOOD, SC 29649
646-462-5481

ARIE KOHN ARCHITECTS, P.C.
74 WOODSTOCK ROAD, ROSWELL, GA. 30075
TEL. (770) 642-9030 FAX. (770)642-3755
EMAIL: arie@akohnarch.com

406 & 408 EAST MAIN ST.
ANDREWS, SC 29510

PROJECT: B1914
DATE: 07/22/2019

BURGER KING RESTAURANT
#06-0008-021-00-00

DETAILS

A-4.1