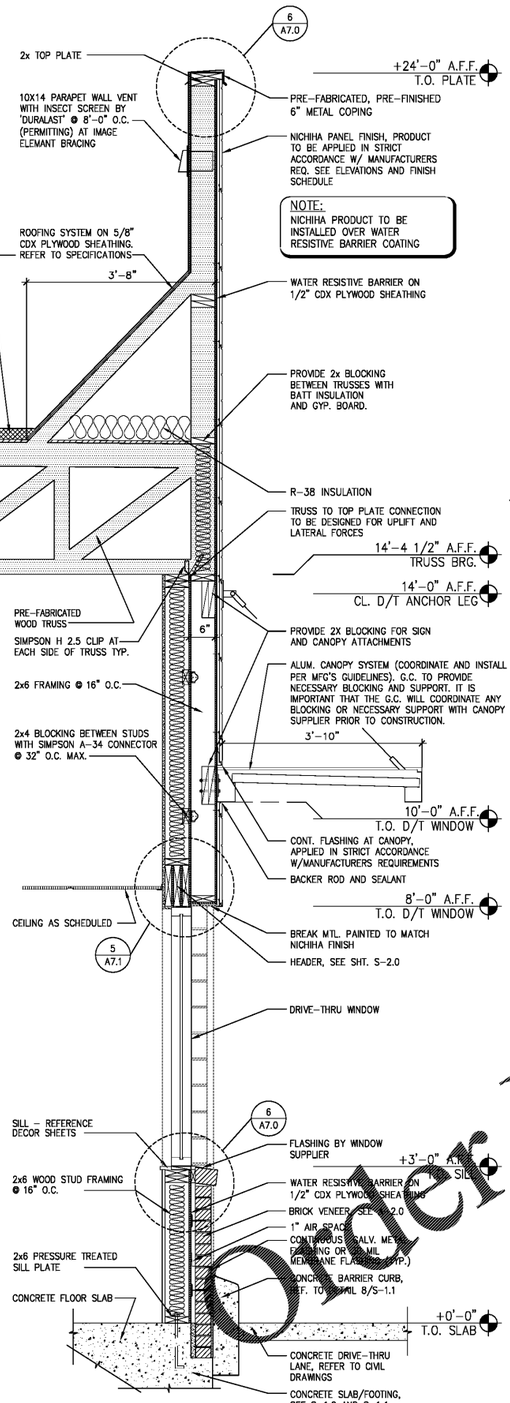

DRIVE THRU WALL SECTION (1)
SCALE: 3/4" = 1'-0"

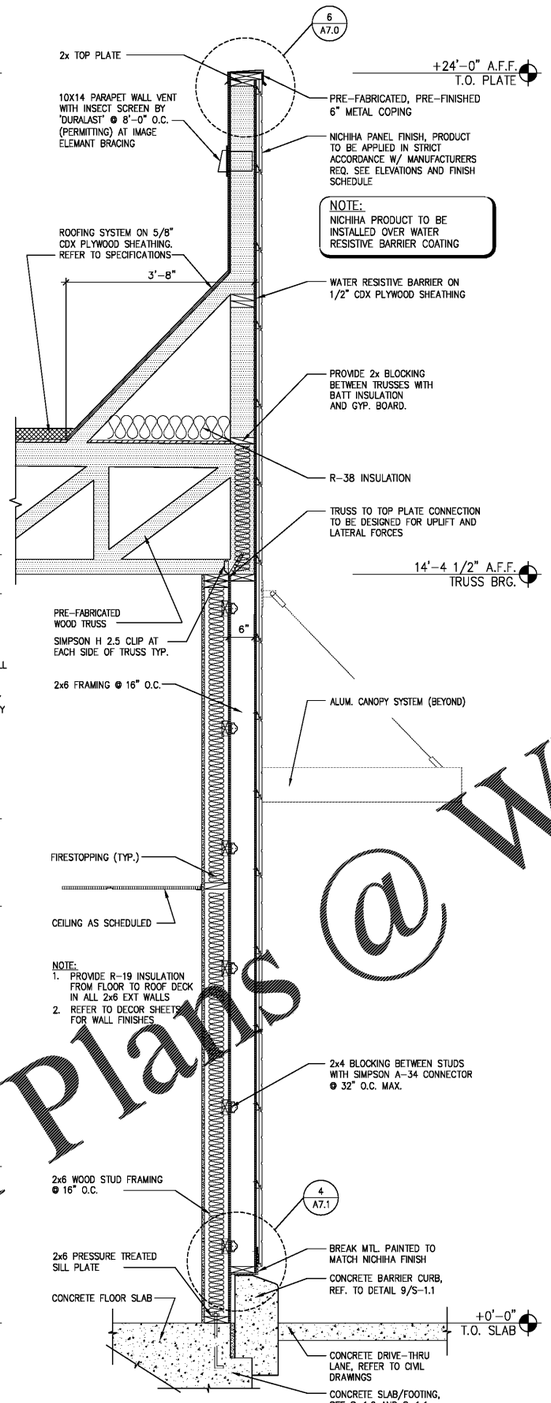

DRIVE THRU WALL SECTION (2)
SCALE: 3/4" = 1'-0"

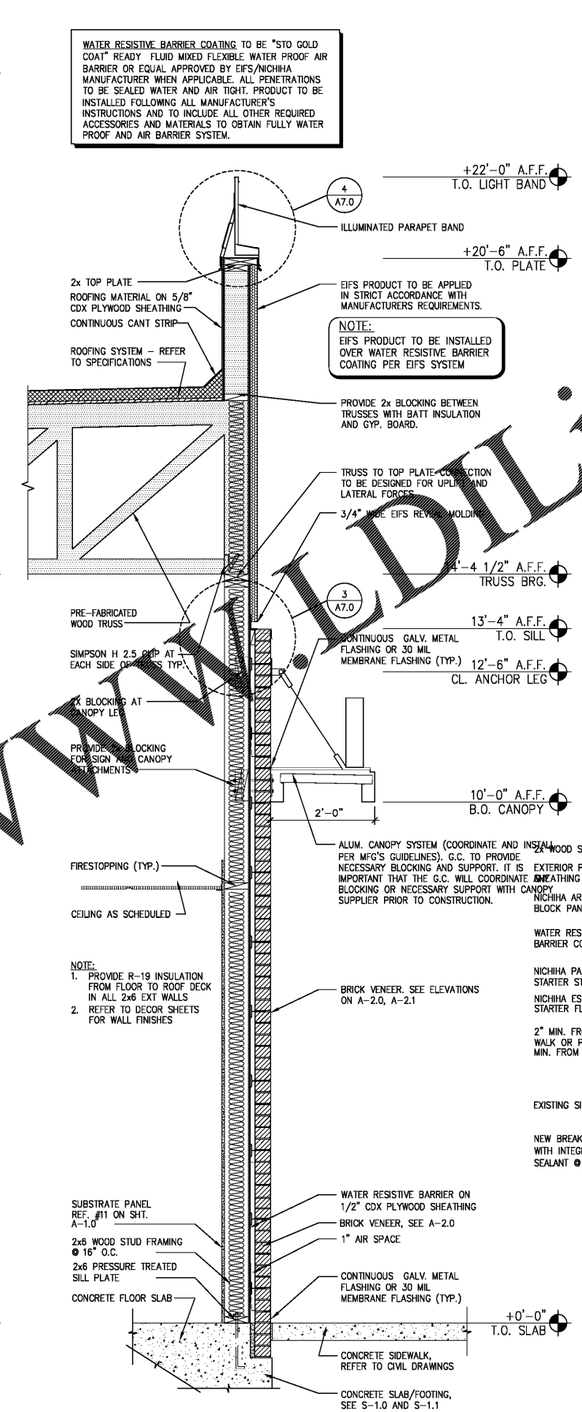

SECTION @ HIGH BRICK (3)
SCALE: 3/4" = 1'-0"

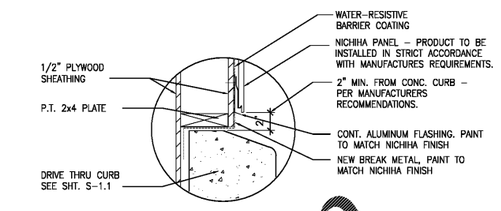

DRIVE THRU FLASHING DETAIL (4)
SCALE: 1 1/2" = 1'-0"

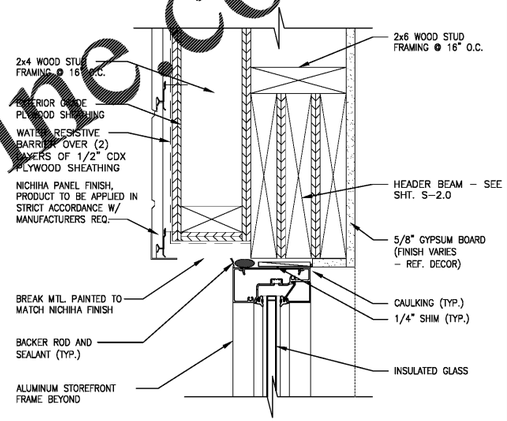

NICHIHA WINDOW HEADER DETAIL (5)
SCALE: 3" = 1'-0"

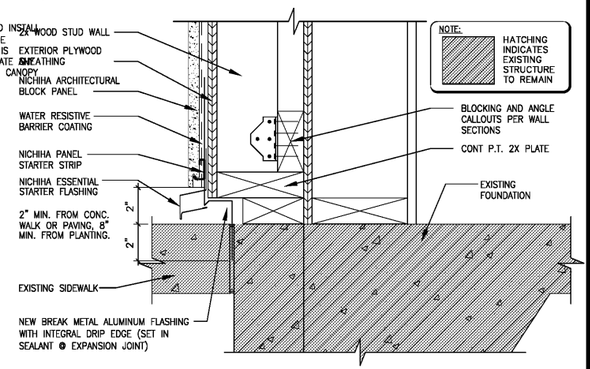

NICHIHA PANEL TERMINATION DETAIL (6)
SCALE: 3" = 1'-0"

Order Plans @ www.LDLine.com

B1914

DATE	RELEASE
08.26.19	FOR CONSTRUCTION

CHECKED BY: AK
DRAWN BY: CY

NOTE: THESE DRAWINGS ARE THE PROPERTY OF ARIE KOHN ARCHITECTS, P.C. AND SHALL NOT BE USED, REPRODUCED, AND/OR MODIFIED WITHOUT WRITTEN CONSENT FROM ARIE KOHN ARCHITECTS, P.C.

DRAWINGS FOR:
BRUCE DANIELS
CAROLINA RE HOLDINGS, LLC
P.O. BOX 711
GREENWOOD, SC 29649
646-482-5481

ARIE KOHN ARCHITECTS, PC
74 WOODSTOCK ROAD, ROSWELL, GA. 30075
TEL. (770) 642-9030 FAX. (770)642-3755
EMAIL: arie@akohnarch.com

STATE OF SOUTH CAROLINA
ARIE KOHN
REGISTERED ARCHITECT

PROJECT: B1914
DATE: 07/22/2019

406 & 408 EAST MAIN ST.
ANDREWS, SC 29510

BURGER KING RESTAURANT
#06-0008-021-00-00

WALL SECTIONS AND DETAILS

A-7.1