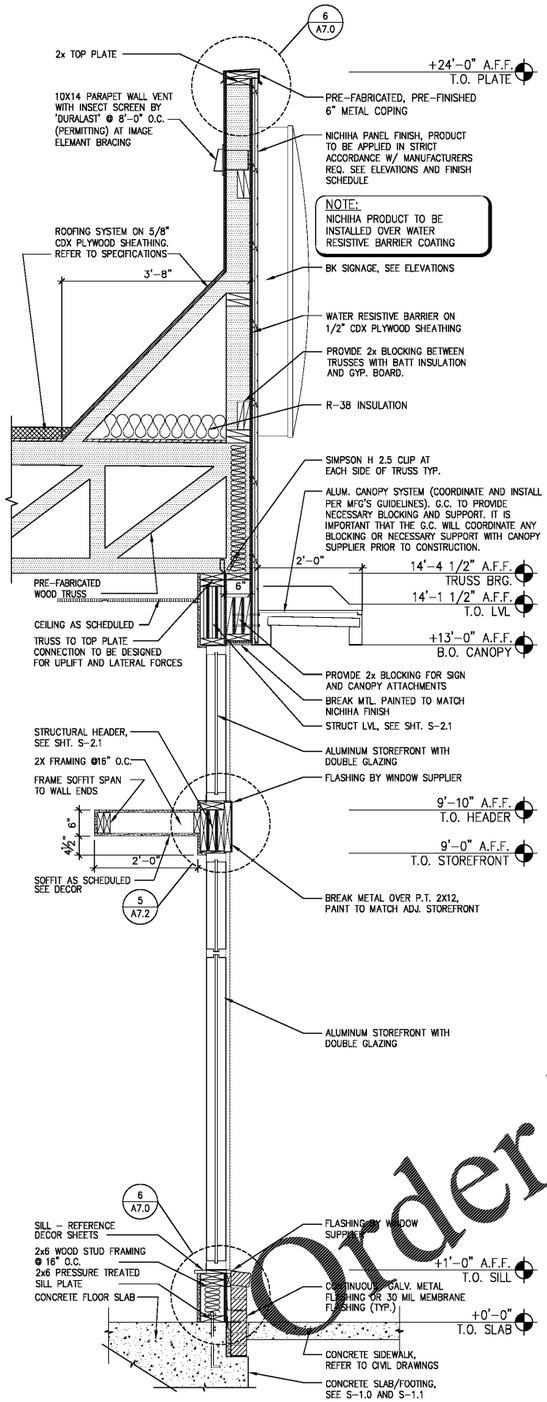

IMAGE ELEMENT WALL SECTION
SCALE: 3/4" = 1'-0" (1)

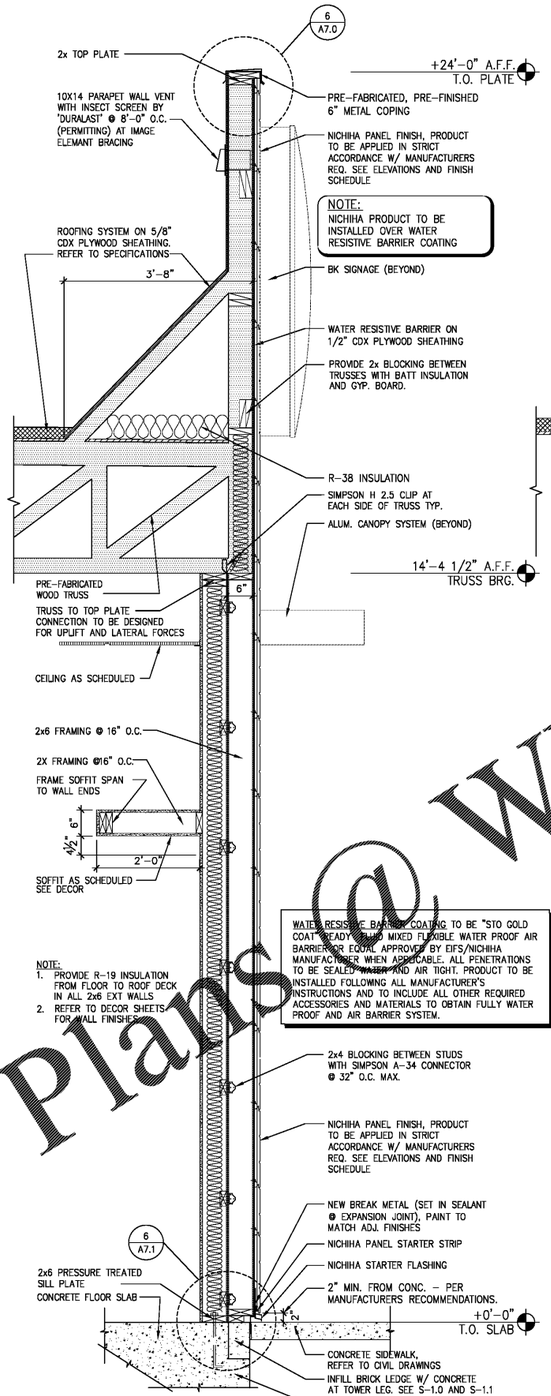

IMAGE ELEMENT WALL SECTION
SCALE: 3/4" = 1'-0" (2)

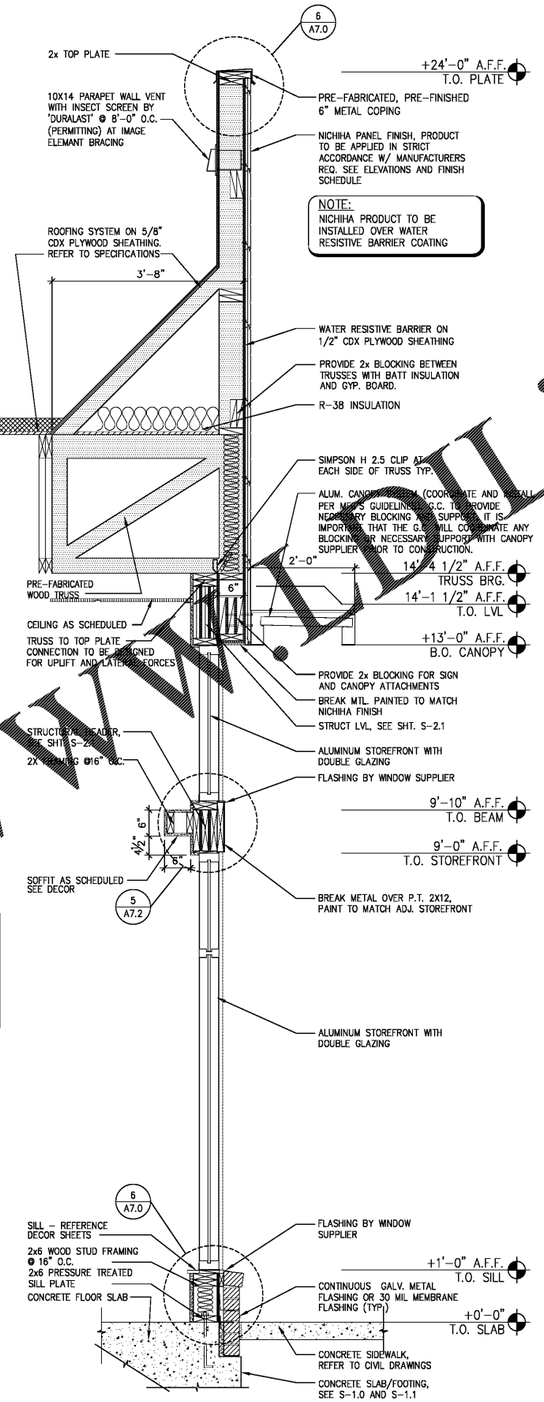

IMAGE ELEMENT WALL SECTION
SCALE: 3/4" = 1'-0" (3)

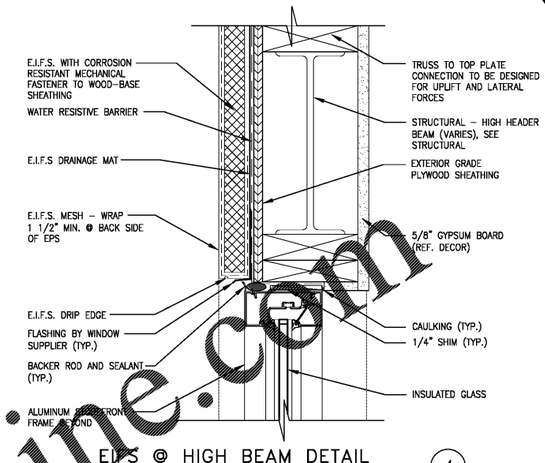

E.I.F.S @ HIGH BEAM DETAIL
SCALE: 3" = 1'-0" (4)

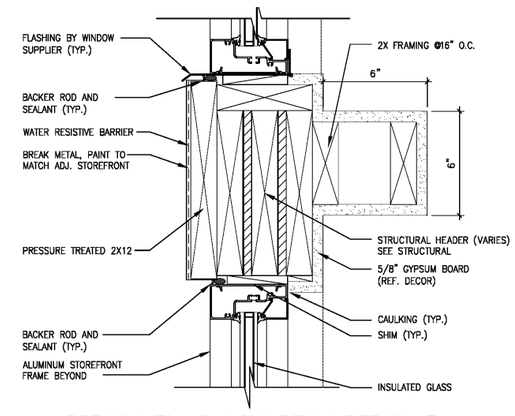

BREAK MTL. @ LOW BEAM DETAIL
SCALE: 3" = 1'-0" (5)

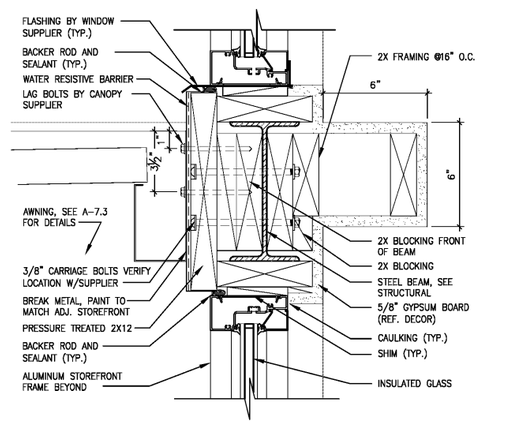

STEEL @ AWNING DETAIL
SCALE: 3" = 1'-0" (6)

Order Plans @ www.EFILine.com

B1914

DATE	RELEASE
08.26.19	FOR CONSTRUCTION

CHECKED BY: AK
DRAWN BY: CY

NOTE:
THESE DRAWINGS ARE THE PROPERTY OF ARIE KOHN ARCHITECTS, P.C. AND SHALL NOT BE USED, REPRODUCED, AND/OR MODIFIED WITHOUT WRITTEN CONSENT FROM ARIE KOHN ARCHITECTS, P.C.

DRAWINGS FOR:
BRUCE DANIELS
CAROLINA RE HOLDINGS, LLC
P.O. BOX 711
GREENWOOD, SC 29649
646-482-5481

ARIE KOHN ARCHITECTS, PC
74 WOODSTOCK ROAD, ROSWELL, GA. 30075
TEL. (770) 642-9030 FAX. (770)642-3755
EMAIL: arie@akohnarch.com

STATE OF SOUTH CAROLINA
ARIE KOHN
REGISTERED
ARCHITECT
#11

PROJECT: B1914
DATE: 07/22/2019

406 & 408 EAST MAIN ST.
ANDREWS, SC 29510

BURGER KING RESTAURANT
#06-0008-021-00-00

WALL SECTIONS AND DETAILS

A-7.2