NOTES:

1. DO NOT SCALE DRAWINGS
2. GENERAL CONTRACTOR AND PLUMBING CONTRACTOR SHALL VERIFY GAS REQUIREMENTS OF THIS PROJECT BEFORE BIDDING AND PROCEEDING WITH WORK. SEE SHEET M-1 FOR GAS REQUIREMENTS OF A/C UNITS.
3. ALL HOT AND COLD WATER PIPING LOCATED ABOVE CEILING AREAS BUT BELOW ROOF INSULATION SHALL BE INSULATED WITH 3/4" FIBERGLASS LOW PRESSURE TYPE WITH DUAL TEMPERATURE JACKET. ALL HOT AND COLD WATER PIPING LOCATED OUTSIDE OF BUILDING INSULATION ENVELOPE SHALL BE INSULATED TO THICKNESS SPECIFIED IN INSULATION SCHEDULE SHOWN ON THIS SHEET. ALL UNDERGROUND PIPES LOCATED INSIDE BUILDING TO BE ENCASED IN FLEXIBLE POLYETHYLENE.
4. LOCATE COLD WATER PIPES IN FURRED OUT SPACES AT TOILET ROOMS (ZONES A AND B ONLY).
5. PROVIDE FROST PROOF HOSE BIBBS (ZONES A, B, C AND D)
6. PROVIDE SEPARATE SHUT-OFF VALVES FOR ALL EQUIPMENT AND PLUMBING FIXTURES REQUIRING WATER CONNECTIONS.
7. PROVIDE COUPLINGS TO ALL EQUIPMENT AS REQUIRED.
8. PLUMBING CONTRACTOR TO FURNISH AND INSTALL U.L. LISTED MECHANICAL GAS SHUT-OFF VALVES FOR FIRE PROTECTION SYSTEMS. VALVES CAN BE OBTAINED FROM THE FIRE PROTECTION SYSTEM SUPPLIER.
9. PROVIDE CATEGORY III STAINLESS STEEL VENT AS SPECIFIED BY MANUFACTURER. LAST PORTION OF PIPE SHALL EXTEND A MINIMUM OF 36" ABOVE ROOF SURFACE.
10. PROVIDE BACKFLOW PREVENTER ON COFFEE MAKERS, ICE MACHINE AND OTHER WATER LINES AS REQUIRED BY LOCAL CODES.
11. PROVIDE WOOD BLOCKING AS REQUIRED FOR FIXTURES AND PIPING. (REFERENCE SHEET A-1)
12. CONTRACTOR TO PROVIDE 3/4" DIAMETER HOT AND COLD WATER LINES AT TRASH ENCLOSURE WITH MIXING VALVE AT CAN WASH INSIDE OF BUILDING.
13. INSTANTANEOUS GAS WATER HEATER AS SPECIFIED ON SHEET P-1
14. FILTERED WATER AT THE VEGETABLE PREP SINK IS OPTIONAL. UNFILTERED COLD WATER MAY BE USED IN ITS PLACE.
15. APPROVED WATER FILTER SYSTEMS:
    - 15.1. EVERPURE MODEL #CB20312 OR SELECTO SCIENTIFIC MODE #MF620CC. NOTE: PROVIDE LIME INHIBITOR AS MAY BE REQUIRED.
    - 15.2. PLUMBING CONTRACTOR TO PROVIDE AND INSTALL WATER FILTER FOR FOUNTAIN DRINKS AT THE BAG-IN-BOX WALL. VERIFY FILTER REQUIREMENTS WITH COKE VENDER.
16. CUTTING AND NOTCHING OF 2X4 BEARING WALL NOT TO EXCEED 7/8". BORED HOLES IN 2X4 BEARING WALLS NOT TO EXCEED 2-1/8".
17. PE PIPING TO BE USED UNLESS NOT ALLOWED BY LOCAL CODES.
18. PLUMBING CONTRACTOR TO PROVIDE WATER FILTER FOR DRINK SYSTEM. COORDINATE REQUIREMENTS WITH THE EQUIPMENT SUPPLIER.

LEGEND

	COLD WATER
CF	COLD WATER FILTER SYSTEM
110°	TEMPERED WATER (110°)
	HOT WATER (140°)
G	GAS PIPING
	GATE VALVE
G G	GAS SHUT-OFF VALVE
	FREEZELESS HOSE BIB W/VACUUM BREAKER.
G G	MECHANICAL GAS SHUT-OFF VALVE
	GLOBE VALVE
	BACKFLOW PREVENTER (BFP)

INSULATION SCHEDULE

PIPE SIZE LESS THAN 1½"ø	PIPE SIZE 1½"ø & LARGER
MIN. 1" THICK	MIN. 1½" THICK

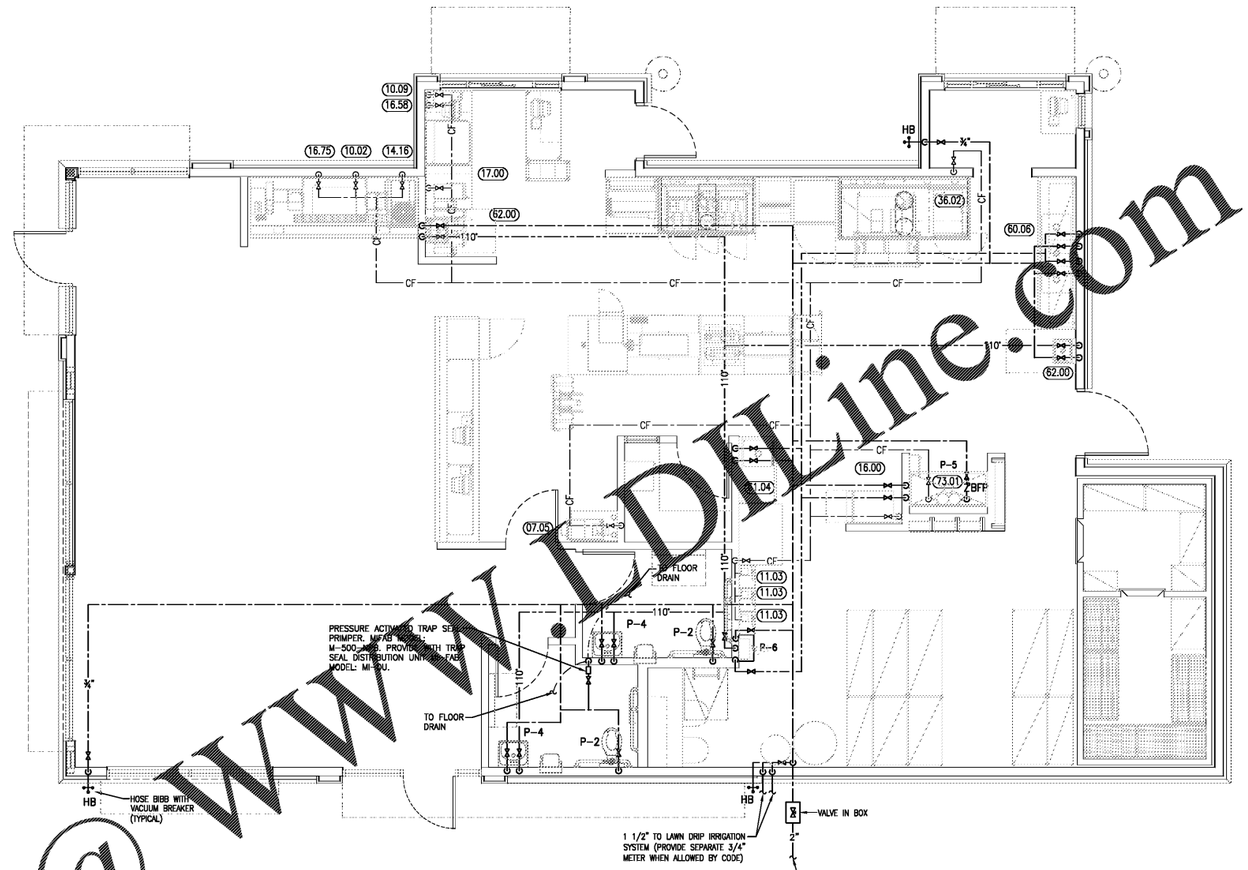

DOMESTIC WATER PLAN

SCALE: 1/4" = 1'-0"

Order Plans @ WWW.DFLine.com

SOUTH CAROLINA CERTIFICATE OF AUTHORIZATION MARSHALL & BOLLWERK ENGINEERING, INC. No. 5417

MARSHALL & BOLLWERK ENGINEERING, INC.
6881 Highway 92, Suite 400
Woodstock, Ga. 30189
p: (678) 795-0333, f: (678) 325-4559
e: mbe@mbeinc.net

B1914

DATE	RELEASE
08.26.19	FOR CONSTRUCTION
~	~
~	~
~	~
~	~
~	~
~	~
~	~
~	~
~	~
~	~
~	~
~	~

CHECKED BY:
DRAWN BY:

NOTE:
THESE DRAWINGS ARE THE PROPERTY OF ARIE KOHN ARCHITECTS, P.C. AND SHALL NOT BE USED, REPRODUCED, AND/OR MODIFIED WITHOUT WRITTEN CONSENT FROM ARIE KOHN ARCHITECTS, P.C.

DRAWINGS FOR:
BRUCE DANIELS
CAROLINA RE HOLDINGS, LLC
P.O. BOX 711
GREENWOOD, SC 29649
646-482-5481

ARIE KOHN ARCHITECTS, PC
74 WOODSTOCK ROAD, ROSWELL, GA. 30075
TEL. (770) 642-9030 FAX. (770)642-3755
EMAIL: arie@akohnarch.com

SOUTH CAROLINA PROFESSIONAL ENGINEER No. 35187 MATTHEW MERCER 8/21/19

PROJECT: B1914
DATE: 07/22/2019

406 & 408 EAST MAIN ST.
ANDREWS, SC 29510

BURGER KING RESTAURANT
#06-0008-021-00-00

DOMESTIC WATER FLOOR PLAN

P-2