NOTE:
- THIS IS PROPRIETARY TO EIS. ANY UNAUTHORIZED USE OR REPRODUCTION IS STRICTLY PROHIBITED.
- FINISHES ON FINISH PLAN ARE RESPONSIBILITY OF G.C. TO COMPLETE.
- FINISH TAGS ON PLAN ARE MAIN WALL FINISHES ONLY - SEE ELEVATION FOR MORE FINISH INFORMATION

NOTE:
- THIS PLAN IS DESIGNED UTILIZING WALL TILE. IT IS THE RESPONSIBILITY OF THE GENERAL CONTRACTOR/OWNER OPERATOR/CUSTOMER/ ARCHITECT TO VERIFY ALL LOCAL AND STATE TILE REFLECTIVITY CODES AS THEY PERTAIN TO THE USE OF ANY TILE ON ANY VERTICAL SURFACE. DUE TO CARING STATE AND REGIONAL CODES, INTERIOR SYSTEMS WILL NOT BE RESPONSIBLE FOR MEETING THESE TILE REFLECTIVITY CODES. THE USE OF THE TILES SPECIFIED IN THESE PLANS IS AT THE SOLE DISCRETION OF THE CUSTOMER.

WALL FINISH LEGEND

- BR-2G
- CT-25G
- CT-27G
- CT-28G
- CT-30G
- CT-31G
- P-15G, TR-1G, CT-28G
- PL-18G
- EIS HALF WALL
- NEW GC FULL HT. WALL
- G.C. TO FILL IN EXISTING WINDOW

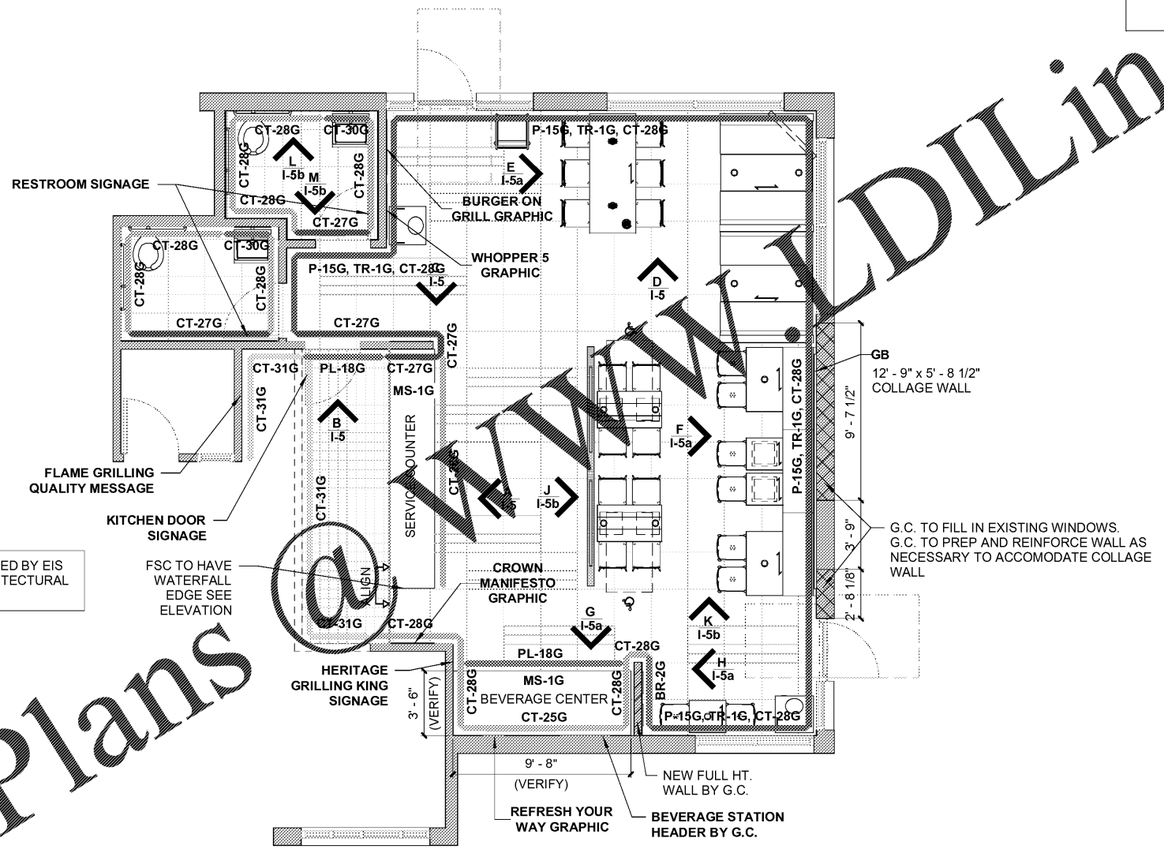

KITCHEN FINISHES NOT SPECIFIED BY EIS ARE PER BURGER KING'S ARCHITECTURAL DRAWINGS & SPECIFICATIONS.

A Finish Plan
3/16" = 1'-0"

Order Plans @ WWLDILine.com

FINAL PLANS

National #200382
Garden Grill

Account Executive
Donnie Harrelson
706-604-7800
donnie.harrelson@elkay.com

Drawn By
DP
Date:
06/11/2019

Contact
Bruce Daniels
646.462.5481
bruce.daniels@carolinafranchiseholdings.com

Designer
Grace Schneider
414-847-0748
grace.schneider@elkay.com

Location
406 E Main Street
Andrews, SC
29510

Project Manager
Ryan Spannagle
414-847-0658
ryan.spannagle@elkay.com

INTERIOR SYSTEMS

REV	DATE	DESCRIPTION	BY
	06/11/19	Bid Set Created	GS
	06/14/19	Brand Review Approved	GS
	06/18/19	Final Set Created	GS/KD

Project Number
112893

Sheet Title
Finish Plan

Sheet
I-2