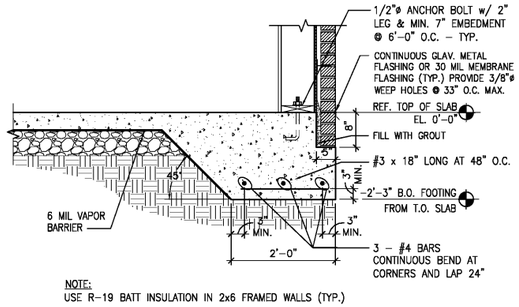

NOTE:
USE R-19 BATT INSULATION IN 2x6 FRAMED WALLS (TYP.)

TYPICAL FOOTING DETAIL 1
SCALE: 3/4" = 1'-0"

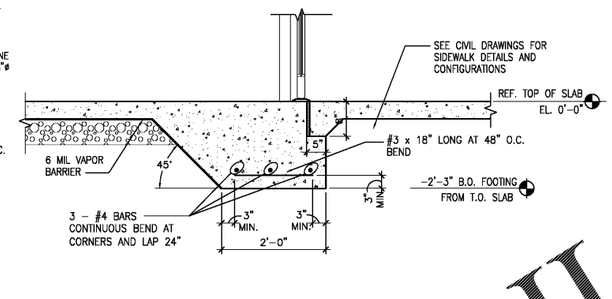

TYP. EXT. DOOR SLAB DETAIL 2
SCALE: 3/4" = 1'-0"

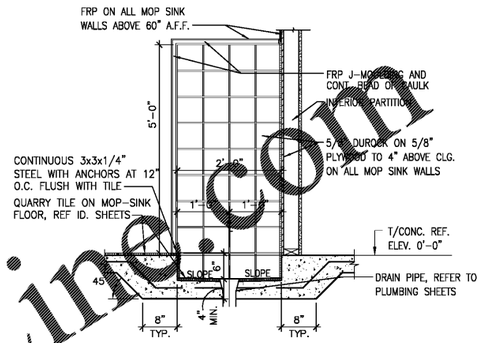

MOP SINK SLAB DETAIL 3
SCALE: 3/4" = 1'-0"

NOTE: CONTROL JOINT
JOINTS TO BE PLACED AT COLUMN CENTERLINES AND AT INTERMEDIATE LOCATIONS TO MAINTAIN A MAX. SPACING OF 16'-0"

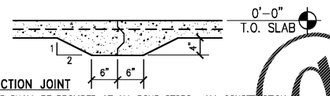

NOTE: CONSTRUCTION JOINT
CONSTRUCTION JOINTS SHALL BE PROVIDED AT ALL POUR STOPS. ALL CONSTRUCTION JOINTS ARE TO BE KEYED. KEYWAYS SHALL BE 1 1/2" DEEP x 1/3 THE SLAB THICKNESS. STOP MESH AT THE CONSTRUCTION JOINT.

CONSTRUCTION/CONTROL JOINT 4
SCALE: 3/4" = 1'-0"

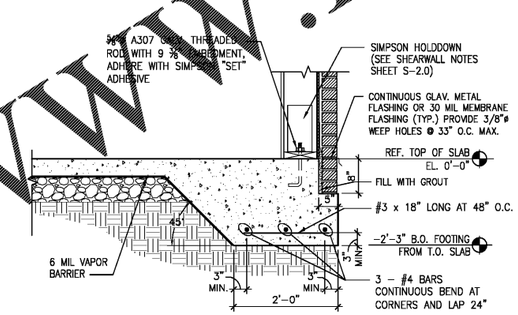

SHEAR WALL HOLDDOWN DETAIL 5
SCALE: 3/4" = 1'-0"

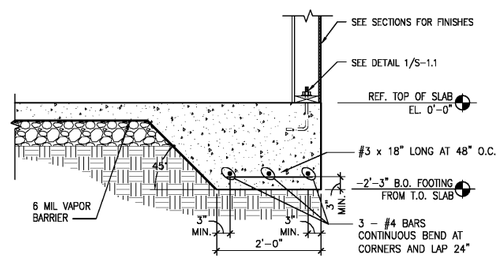

D/T TOWER SLAB DETAIL 6
SCALE: 3/4" = 1'-0"

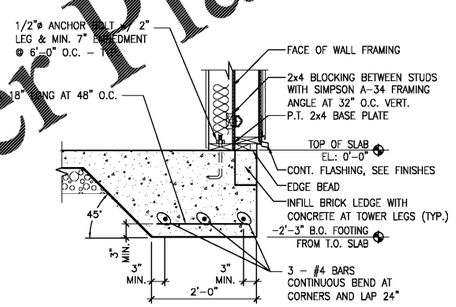

IMAGE ELEMENT FOOTING DETAIL 7
SCALE: 3/4" = 1'-0"

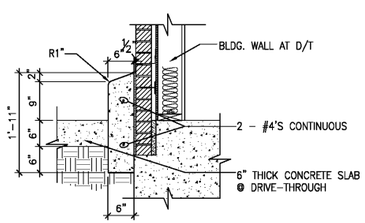

BARRIER CURB DETAIL 8
SCALE: 3/4" = 1'-0"

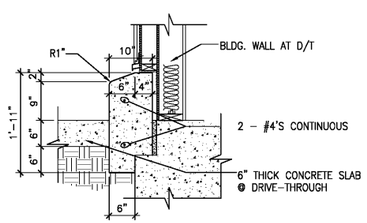

BARRIER CURB DETAIL 9
SCALE: 3/4" = 1'-0"

Order Plans @ WWW.LDILine.com

B1931

DATE	RELEASE
08.26.19	FOR CONSTRUCTION

CHECKED BY: AK
DRAWN BY: CY

NOTE:
THESE DRAWINGS ARE THE PROPERTY OF ARIE KOHN ARCHITECTS, P.C. AND SHALL NOT BE USED, REPRODUCED, AND/OR MODIFIED WITHOUT WRITTEN CONSENT FROM ARIE KOHN ARCHITECTS, P.C.

DRAWINGS FOR:
BRUCE DANIELS
CAROLINA RE HOLDINGS, LLC
P.O. BOX 711
GREENWOOD, SC 29649
646-482-5481

ARIE KOHN ARCHITECTS, P.C.
74 WOODSTOCK ROAD, ROSWELL, GA. 30075
TEL. (770) 642-9030 FAX. (770)642-3755
EMAIL: arie@akohnarch.com

STATE OF SOUTH CAROLINA REGISTERED ARCHITECT

SC HWY. S-781 & SC HWY. 125
BEECH ISLAND, SC 29842

PROJECT: B1931
DATE: 07/22/2019

BURGER KING RESTAURANT
#026-20-03-003

FOUNDATION PLAN DETAILS

S-1.1