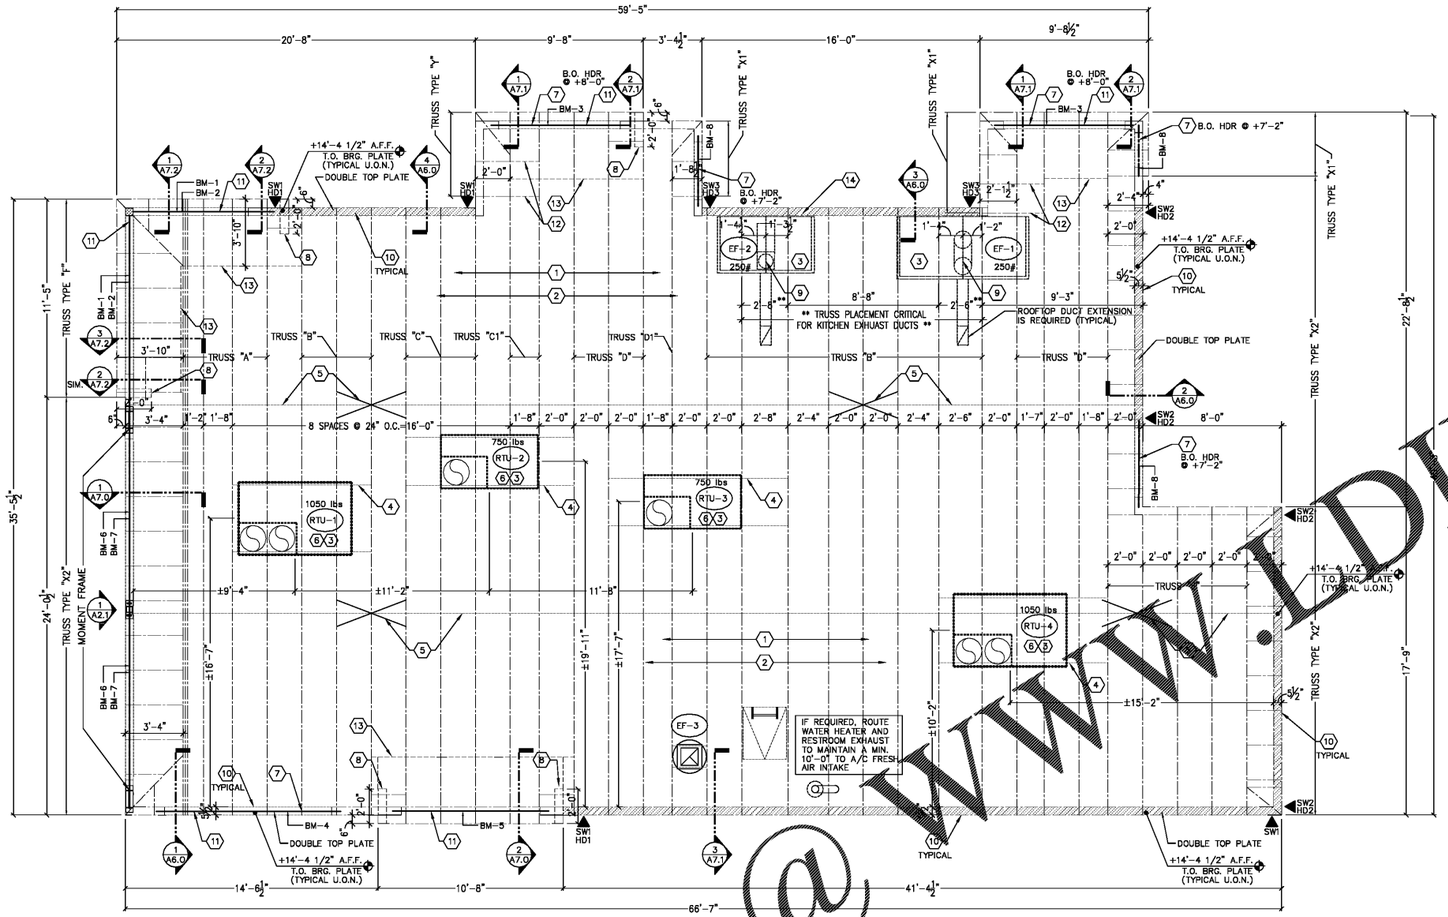

1 ROOF FRAMING PLAN

SCALE: 1/4" = 1'-0"

NOTE:
ROOF TRUSS DESIGNER TO ADD 10 PSF DL WHEREVER SOFFITS OCCUR. COORDINATE LOCATIONS WITH SHEET A-4.0, "REFLECTED CEILING PLAN".

NOTE:
ALL ROOF TRUSSES SHALL BE DESIGNED FOR A MINIMUM NET UPLIFT OF 8 PSF (UNFACTORED) APPLIED AT THE TOP CHORD OF EACH TRUSS.

TRUSS NOTE:
GENERAL CONTRACTOR IS TO OBTAIN SITE SPECIFIC KITCHEN EQUIPMENT PLAN PRIOR TO ORDERING OR SETTING TRUSSES. ANY DISCPREPANCIES ARE TO BE REPORTED PRIOR TO CONSTRUCTION.

NOTE:
ALL DIMENSION ARE TO FACE OF SHEATHING. TRUSS MANUFACTURER TO DEDUCT SHEATHING THICKNESS WHEN FIGURING OUT TRUSS LENGTH.

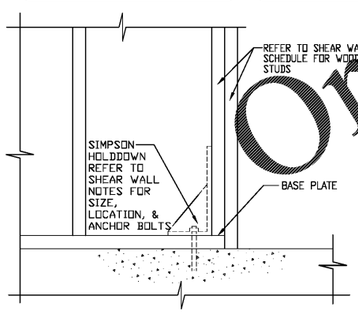

2 TYP. HOLD DOWN DETAIL

SCALE: N.T.S.

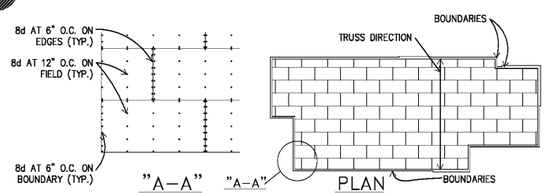

3 ROOF DIAPHRAGM NAILING PATTERN

SCALE: N.T.S.

NOTE TO GENERAL CONTRACTOR:
WHERE THE CEILING IS NOT TO BE ATTACHED DIRECTLY TO THE UNDERSIDE OF THE TRUSES. THE TRUSSES SHALL BE LATERALLY BRACED WITH CONTINUOUS 1" X 4" MEMBERS NAILED TO THE UPPER SIDEOF THE BOTTOM CHORD AT A MAXIMUM OF 6'-0" ON CENTER WITH TWO(2)-16D COMMON NAILS AT EACH INTERSECTION. THIS LATERAL BRACING SHALL BE RESTRAINED AT EACH END AND AT 20'-0".

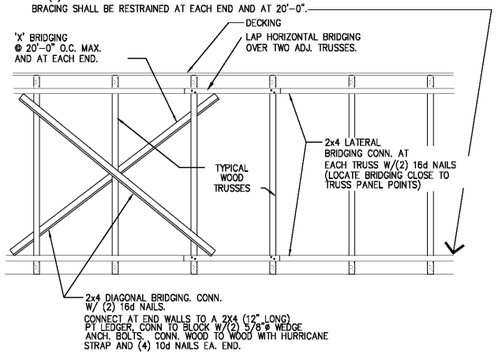

4 BRIDGING DETAIL

SCALE: N.T.S.

GENERAL NOTES:

A. ROOF OPENINGS FOR A/C UNITS: CONTRACTOR SHALL BE RESPONSIBLE FOR COORDINATION WITH MFR. AND SUPPLY SHOP DRAWINGS FOR INSTALLATION.
B. IF REMOTE COMPRESSORS ARE USED, CONTRACTOR SHALL COORDINATE INSTALLATION WITH EQUIPMENT MANUFACTURER.
C. SEE SHEET A-5.0 FOR DETAIL OF SCUPPERS, ROOF DRAINS, ROOF PENETRATIONS AND PITCH PANS.
D. REFERENCE MECHANICAL SHEETS FOR RTU MOUNTING DETAILS.
E. STRUCTURAL DESIGN CRITERIA: REFERENCE GENERAL NOTES ON SHEET S-3.0.
F. TRUSS MANUF. TO SUBMIT SHOP DRAWINGS FOR APPROVAL, PRIOR TO FABRICATION.
G. REFERENCE SHEETS S-3.0 FOR DETAILS OF TRUSS PROFILES.
H. ALL HORIZ. FRAMING LUMBER, INCLUDING 2x JOISTS, BEAMS AND HEADERS SHALL BE DENSE NO. 2 DOUGLAS FIR-LARCH OR BETTER.
I. ALL WOOD STUDS SHALL BE STRUCTURAL NO. 2 DOUGLAS FIR-LARCH OR BETTER.
J. ALL BEAM SPLICES SHALL OCCUR OVER SUPPORT COLUMNS.
K. VERIFY EXACT LOCATIONS OF MECHANICAL UNITS WITH MECHANICAL CONTRACTOR.
L. ROOF TRUSSES TO BE 2'-0" MIN. TO DEPTH. WHERE DEEPER ROOF TRUSSES ARE REQUIRED, NOTIFY ARCHITECT IMMEDIATELY.
M. WHERE MULTIPLE TRUSSES INDICATED, TOP CHORDS SHALL BE BOLTED WITH 1/2 INCH DIAMETER BOLTS AT 4'-0" O.C. OR AS SPECIFIED BY THE TRUSS MANUFACTURER.
N. REFERENCE SHEET S-3.0 FOR STRUCTURAL NOTES.
O. PROVIDE 2X6 BLOCKING BETWEEN TOP TRUSS CHORDS AT SHEATHING PANEL ENDS AS NECESSARY.

KEYED NOTES:

1. 5/8" COX PLYWOOD SHEATHING OR OPTIONAL WAFERBOARD (UBC STD 25-25) TYPICAL, REFER TO ROOF DIAPHRAGM NAILING NOTE IN SHEAR WALL SCHEDULE
2. PREFAB. WOOD TRUSSES AT 2'-0" O.C. MAX. (TYP) UNLESS NOTED OTHERWISE
3. ROOF OPENING FOR MECHANICAL SYSTEMS, REF. TO MECH. SHEETS FOR SIZE OF ROOF PENETRATIONS.
4. (2) 2x8 BETWEEN TRUSSES WITH U24 SIMPSON JOIST HANGER EACH END
5. WOOD BRIDGING. REFERENCE DETAIL 4/S-2.0
6. REFER TO M-2 FOR A/C CURB MOUNTING DETAIL.
7. WOOD HEADER WITH 1/2" PLYWOOD SPACER WITH DOUBLE STUDS AT EACH END OF OPENING (4" MIN. BEARING) REFER TO HEADER SCHEDULE THIS SHEET FOR BEAM SIZES.
8. PROVIDE 2x6 FRAMED RETURN WALL AT RAISED PARAPET TOWER ELEMENT. PROVIDE 2x6 BLOCKING WITH SIMPSON JOIST HANGER AT EACH END BETWEEN ROOF TRUSSES TO SUPPORT WALLS.
9. CENTER LINE OF 16" I.D. EXHAUST DUCT. VERIFY LOCATION IN FIELD. VERIFY DUCT SIZE WITH MANUFACTURER.
10. ALL WALL FRAMING TO BE 2x6 WOOD STUDS @ 16" O.C. (U.O.N.)
11. WOOD HEADER LVL WITH PACKED STUDS AT ALL BEARING POINTS. BEAR A MINIMUM OF 4" AT EACH END. USE SIMPSON HUC6610-SDS HANGER. REFER TO HEADER SCHEDULE THIS SHEET FOR BEAM SIZES.
12. DIAGONAL PARAPET WALL BRACING BY G.C. SEE WALL SECTIONS.
13. 2x6 BLOCKING BETWEEN TRUSSES AT DIAGONAL BRACING
14. METAL FRAMING WALL. SEE SHEET A-1.0, AND WALL SECTION 3/A-6.0.

HEADER SCHEDULE:

LABEL	SIZE & MATERIAL	NOTES
BM-1	(3) – 1 ¾"x11 ⅞" LVL	HIGH BEAM
BM-2	(3) – 2x10 W/¾" PLY.	LOW BEAM
BM-3	(3) – 1 ¾"x9 ¼" LVL	D/T HEADER
BM-4	(3) – 1 ¾"x9 ¼" LVL	HIGH & LOW BEAM
BM-5	(3) – 1 ¾"x14" LVL	IMAGE ELEMENT SIDE ENTRY
BM-6	W12X22 (HIGH)	MOMENT FRAME; SEE S-2.1
BM-7	W8X18 (LOW)	MOMENT FRAME; SEE S-2.1
BM-8	(3) – 2x10 SYP #2	DOOR/WINDOW HEADER

SHEAR WALL NOTES:

▶ INDICATES SHEAR WALL HOLDDOWN

SW1 & HD1
USE APA RATED 7/16" SHEATHING ATTACHED TO BLOCKED STUDS W/1-1/2" LONG 16g STAPLES AT 6" O.C. AT ALL PANEL EDGES AND AT 12" O.C. IN THE FIELD OF THE PANEL. PROVIDE DOUBLE STUDS AT THE END OF ALL SHEARWALLS. PROVIDE SIMPSON DTT2Z-SDS2.5 HOLDOWNS AT ENDS OF SHEARWALLS, ATTACH HOLDOWN TO CONCRETE W/1/2" HDG THREADED ROD W/4-1/2" EMBEDMENT, ADHERE WITH SIMPSON "SET" ADHESIVE.

SW2 & HD2
USE APA RATED 7/16" SHEATHING ATTACHED TO BLOCKED STUDS W/1-1/2" LONG 16g STAPLES AT 6" O.C. AT ALL PANEL EDGES AND AT 12" O.C. IN THE FIELD OF THE PANEL. PROVIDE DOUBLE STUDS AT THE END OF ALL SHEARWALLS. PROVIDE SIMPSON HDU4-SDS2.5 HOLDOWNS AT ENDS OF SHEARWALLS, ATTACH HOLDOWN TO CONCRETE W/5/8" HDG THREADED ROD W/4-1/2" EMBEDMENT, ADHERE WITH SIMPSON "SET" ADHESIVE.

SW3 & HD3
USE APA RATED 7/16" SHEATHING ATTACHED TO METAL STUDS W/NO. 8 x 1-1/2" FLAT HEAD, SHARO POINT, SELF DRILLING SCREWS AT 6" O.C. AT ALL PANEL EDGES AND AT 12" O.C. IN THE FIELD OF THE PANEL. PROVIDE 2 STUDS BACK TO BACK AT ENDS OF SHEARWALLS. PROVIDE SIMPSON S/HDU4 HOLDOWN AT EACH END OF SHEARWALL.

ROOF DIAPHRAGM
USE 5/8" APA RATED T&G BLUE RIBBON RATED GEORGIA PACIFIC OSB SHEATHING, WITH 10d NAILS AT 6" ON CENTER AT PANEL EDGES AND INTERMEDIATE SUPPORTS.

Order Plans @ WWW.LDILine.com

B1931

DATE	RELEASE
08.26.19	FOR CONSTRUCTION
"	"
"	"
"	"
"	"
"	"
"	"
"	"
"	"
"	"
"	"
"	"
"	"

CHECKED BY: AK
DRAWN BY: CY

NOTE:
THESE DRAWINGS ARE THE PROPERTY OF ARIE KOHN ARCHITECTS, P.C. AND SHALL NOT BE USED, REPRODUCED, AND/OR MODIFIED WITHOUT WRITTEN CONSENT FROM ARIE KOHN ARCHITECTS, P.C.

DRAWINGS FOR:
BRUCE DANIELS
CAROLINA RE HOLDINGS, LLC
P.O. BOX 711
GREENWOOD, SC 29649
646-482-5481

ARIE KOHN ARCHITECTS, P.C.
74 WOODSTOCK ROAD, ROSWELL, GA. 30075
TEL. (770) 642-9030 FAX. (770)642-3755
EMAIL: arie@akohnarch.com

PROJECT: B1931
DATE: 07/22/2019

BURGER KING RESTAURANT
#026-20-03-003

SC HWY. S-781 & SC HWY. 125
BEECH ISLAND, SC 29842

ROOF FRAMING PLAN

S-2.0