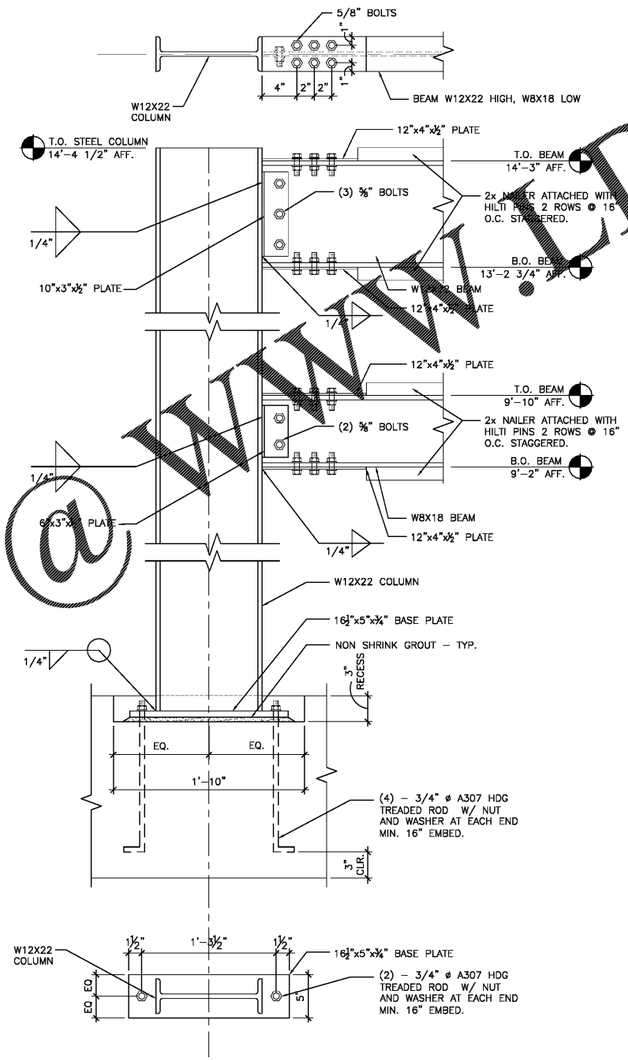

1 COLUMN / PLATE / BEAM DETAIL
SCALE: 1" = 1'-0"

2 COLUMN / PLATE / BEAM DETAIL
SCALE: 1" = 1'-0"

Order Plans @ WWW.CDLine.com

B1931

DATE	RELEASE
08.26.19	FOR CONSTRUCTION
~	~
~	~
~	~
~	~
~	~
~	~
~	~
~	~
~	~
~	~
~	~
~	~
~	~
~	~

CHECKED BY: AK
DRAWN BY: CY

NOTE:
THESE DRAWINGS ARE THE PROPERTY OF ARIE KOHN ARCHITECTS, P.C. AND SHALL NOT BE USED, REPRODUCED, AND/OR MODIFIED WITHOUT WRITTEN CONSENT FROM ARIE KOHN ARCHITECTS, P.C.

DRAWINGS FOR:
BRUCE DANIELS
CAROLINA RE HOLDINGS, LLC
P.O. BOX 711
GREENWOOD, SC 29649
646-462-5481

ARIE KOHN ARCHITECTS, PC
74 WOODSTOCK ROAD, ROSWELL, GA. 30075
TEL. (770) 642-9030 FAX. (770)642-3755
EMAIL: arie@akohnarch.com

STATE OF SOUTH CAROLINA
REGISTERED
ARIE KOHN
ARCHITECT

PROJECT: B1931
DATE: 07/22/2019

SC HWY. S-781 & SC HWY. 125
BEECH ISLAND, SC 29842

BURGER KING RESTAURANT
#026-20-03-003

FRAMING DETAILS

S-2.2