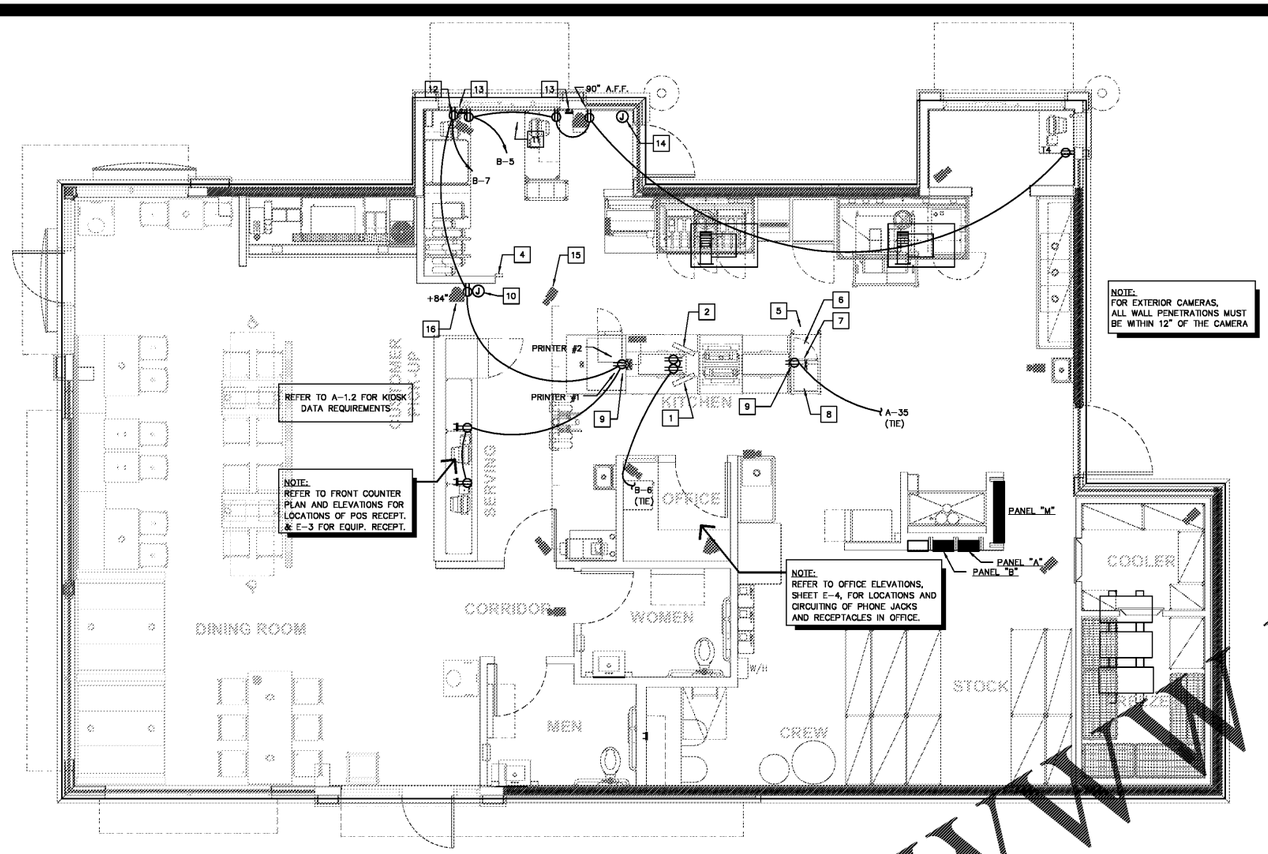

TECHNOLOGY PLAN
SCALE: 1/4" = 1'-0"

GENERAL NOTES:

A. CONTRACTOR TO VERIFY WHICH SYSTEM IS TO BE INSTALLED. REQUIREMENTS CAN VARY DEPENDING ON MANUFACTURER. THE CONTRACTOR IS CAUTIONED TO VERIFY ALL REQUIREMENTS PRIOR TO CONSTRUCTION.

B. CONTRACTOR TO PROVIDE ALL RECEPTACLE OUTLETS, CONDUITS AND J-BOXES AS INDICATED ON PLAN.

C. CONTRACTOR TO VERIFY AND COORDINATE LOCATION OF VIDEO DISPLAY DEVICES W/ BURGER KING REPRESENTATIVE.

D. MAINTAIN P.O.S. CABLES A MIN. OF 12" AWAY FROM ANY FLUORESCENT LIGHT SOURCES ABOVE CEILING.

E. ELECTRICAL CONTRACTOR TO IDENTIFY P.O.S. JUNCTION BOXES ABOVE CEILING "GROUND P.O.S. ONLY".

KEYED PLAN NOTES:

1. DISPLAY #1 AND BUMB BAR. PROVIDE 4"ø CONDUIT FOR VIDEO, BUMP BAR AND PRINTERS. PROVIDE CEILING MOUNTED RECEPTACLES. (TYPICAL FOR DISPLAY #1, #2 AND #3)
2. DISPLAY #2 AND BUMP BAR
3. DISPLAY #3 AND BUMP BAR
4. STOCK LEVEL LIGHT CONTROLLER @ 60" A.F.F.
5. TOTAL SERVICE TIME DISPLAY
6. GRADE DISPLAY
7. CLOCK-RECEPT. IN CHASE
8. STOCK LEVEL DISPLAY RECEPT. IN CHASE
9. EQUIPMENT MOUNTED RECEPTACLES BY K.E.S. CIRCUITING RUNS BY E.C.
10. J-BOX W/ 3/4" CONDUIT @ 84" A.F.F.
11. CEILING MOUNTED D/T TIMER WINDOW TIME DISPLAY
12. 90" A.F.F. FOR D/T LANE MONITOR.
13. P-RING @ 24" A.F.F. W/ 1" CONDUIT TO ABOVE CLG.
14. J-BOX W/ 1" CONDUIT TO CLG. FOR PHU DATA CABLE. (LOCATE NEXT TO PHU RECEPT.)
15. SECURITY CAMERA (TYPICAL)
16. SECURITY MONITOR (TYPICAL)

SYMBOL LEGEND

DETAIL	DESCRIPTION
⊖	DUPLEX 125V-20A-2 POLE-3 WIRE STRAIGHT BLADE RECEPTACLE OUTLET - WALL MTD. (24" A.F.F., - U.O.N.)
⊖	SINGLE 125V-20A-2 POLE-3 WIRE STRAIGHT BLADE RECEPTACLE OUTLET - WALL MTD. (24" A.F.F., - U.O.N.)
	DRYWALL P-RING
BB	BUMP-BAR
	TELEPHONE OUTLET FOR P.O.S. MODEM (ALL OUTLETS HOMERUN IN 3/4" CONDUIT TO TELEPHONE BACKBOARD) MOUNT 96" A.F.F.
	P.O.S. PRINTER DEVICE
	P.O.S. REGISTER DEVICE
D	VIDEO DISPLAY DEVICE (CEILING MTD.)
	SECURITY CAMERA BY "PRIVID-EYE" CONTACT: LARRY SATTLER, 954-581-1756
	SECURITY MONITOR BY "PRIVID-EYE" PROVIDE DUPLEX RECEPTACLE @ 84" A.F.F. (VERIFY) CONNECT TO P.O.S. CIRCUIT

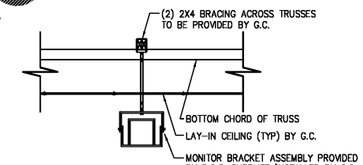

3 VIDEO HANGING BRACKET
SCALE: NONE

NOTES:
1. (1) DUPLEX RECEPTACLE PER SCREEN
2. (1) P-RING PER SCREEN WITH 1" CONDUIT TO ABOVE CEILING. DATA CABLE TO RUN TO MEDIA PLAYER(S) IN OFFICE.
3. VERIFY NUMBER OF SCREENS USED (3 OR 4) PRIOR TO INSTALLATION OF RECEPTACLES AND P-RINGS.
4. DETERMINE SCREEN AND MOUNTING BRACKET MODELS PRIOR TO INSTALLATION OF RECEPTACLES AND P-RINGS.
5. REFER TO SHEET E-2, POWER PLAN FOR CIRCUITING REQUIREMENTS.

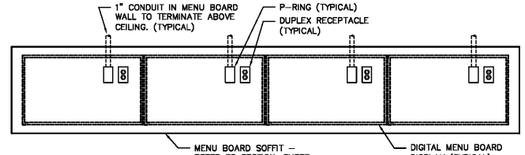

2 DIGITAL MENU BOARD INSTALLATION
SCALE: 1/2" = 1'-0"

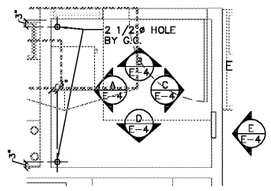

OFFICE PLAN
SCALE: 3/8" = 1'-0"

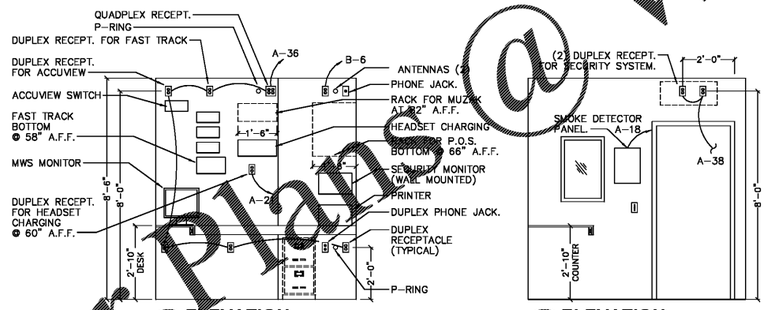

A ELEVATION
SCALE: 3/8" = 1'-0"

B ELEVATION
SCALE: 3/8" = 1'-0"

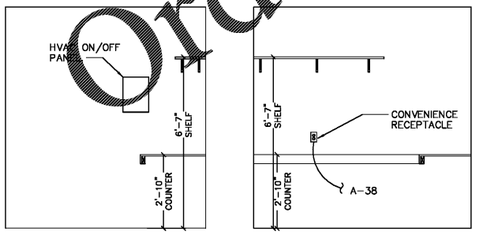

C ELEVATION
SCALE: 3/8" = 1'-0"

D ELEVATION
SCALE: 3/8" = 1'-0"

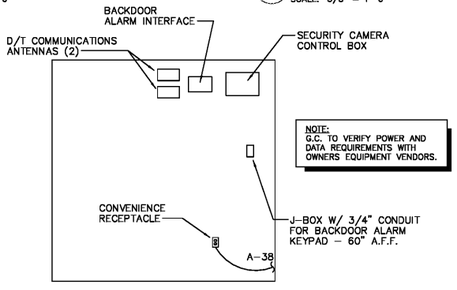

E ELEVATION
SCALE: 3/8" = 1'-0"

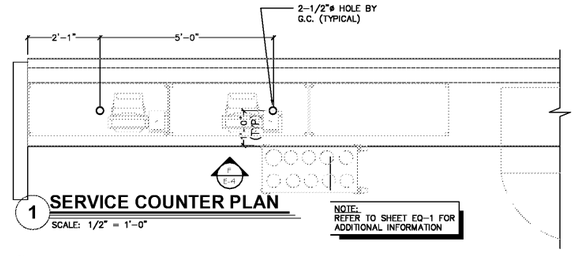

1 SERVICE COUNTER PLAN
SCALE: 1/2" = 1'-0"

NOTE:
REFER TO SHEET EQ-1 FOR ADDITIONAL INFORMATION

NOTE:
1. REFER TO SHEET EQ-1 FOR ADDITIONAL INFORMATION

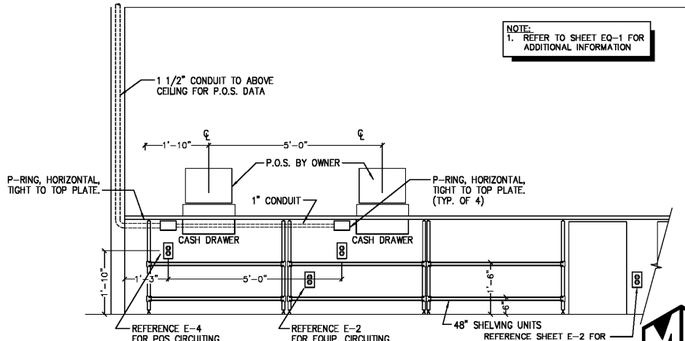

F KITCHEN SIDE COUNTER ELEVATION
SCALE: 1/2" = 1'-0"

SOUTH CAROLINA REGISTERED ARCHITECTURAL FIRM CERTIFICATE OF AUTHORIZATION MARSHALL & BOLLWERK ENGINEERING, INC. No. 5417

MARSHALL & BOLLWERK ENGINEERING, INC.
8681 Highway 92, Suite 400
Woodstock, Ga. 30189
p: (678) 795-0333, f: (678) 325-4559
e: mbe@mbeinc.net

Order Plan @ www.LBLine.com

B1931	
DATE:	RELEASE
08.26.19	FOR CONSTRUCTION

CHECKED BY: JMJ
DRAWN BY: JMJ

NOTE:
THESE DRAWINGS ARE THE PROPERTY OF ARIE KOHN ARCHITECTS, P.C. AND SHALL NOT BE USED, REPRODUCED, AND/OR MODIFIED WITHOUT WRITTEN CONSENT FROM ARIE KOHN ARCHITECTS, P.C.

DRAWINGS FOR:
BRUCE DANIELS
CAROLINA RE HOLDINGS, LLC
P.O. BOX 711
GREENWOOD, SC 29649
646-462-5481

ARIE KOHN ARCHITECTS, PC
74 WOODSTOCK ROAD, ROSWELL, GA. 30075
TEL. (770) 642-9030 FAX. (770)642-3755
EMAIL: arie@akohnarch.com

SOUTH CAROLINA REGISTERED PROFESSIONAL ARCHITECT No. 27686 MICHAEL JONES 8/26/19

BURGER KING RESTAURANT
#026-20-03-003
SC. HWY. S-781 & SC HWY. 125
BEECH ISLAND, SC 29842

PROJECT: B1931
DATE: 07/22/2019

TECHNOLOGY PLAN

E-4