GAS LOAD SCHEDULE		
EQUIPMENT		**BTUH INPUT**
P-6	WATER HEATER	199,000
(24.02)	BROILER	75,000
(RT1)	ROOFTOP UNIT-1	180,000
(RT2)	ROOFTOP UNIT-2	115,000
(RT3)	ROOFTOP UNIT-3	115,000
(RT4)	ROOFTOP UNIT-4	180,000
TOTAL USAGE		864,000
APPROX. DISTANCE FROM REGULATOR TO FARTHEST TAKE OFF 100' (VERIFY ON SITE)		
GAS TYPE:		NATURAL GAS
DELIVERY PRESSURE		7" W.C.

GAS LINE SIZING NOTES:

1. GAS LINES HAVE BEEN SIZED PER TABLE 402.4(2) OF THE 2015 INTERNATIONAL GAS CODE – INLET PRESSURE OF LESS THAN 2 PSI AND A 0.5" W.C PRESSURE DROP AND 0.60 SPECIFIC GRAVITY.

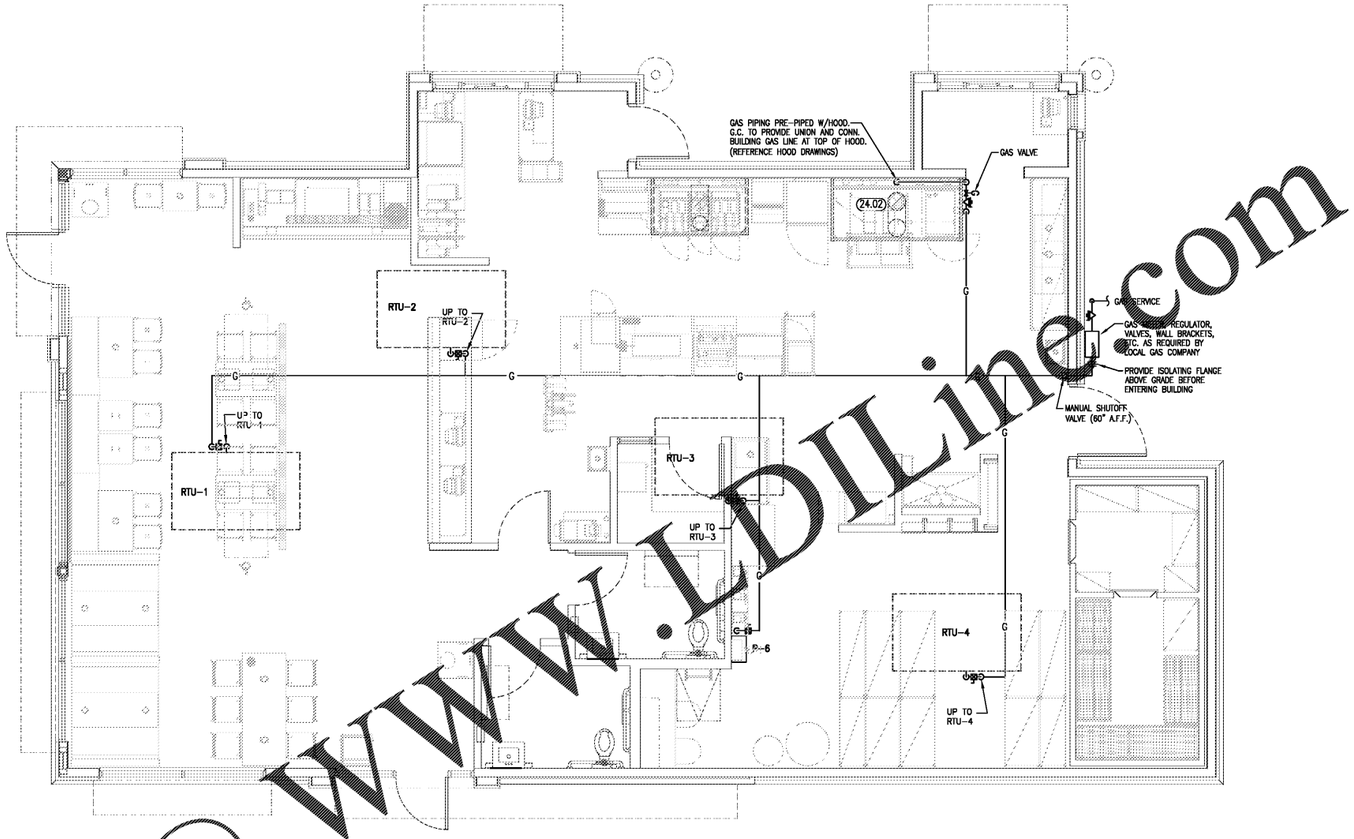

GAS PLAN
SCALE: 1/4" = 1'-0"

Order Plans @ www.LDLine.com

MARSHALL & BOLLWERK ENGINEERING, INC.
SOUTH CAROLINA CERTIFICATE OF AUTHORIZATION
MARSHALL & BOLLWERK ENGINEERING, INC. No. 5417

MARSHALL & BOLLWERK ENGINEERING, INC.
5681 Highway 92, Suite 400
Woodstock, Ga. 30189
p: (678) 795-0333, f: (678) 325-4559
e: mbe@mbeinc.net

B1931

DATE	RELEASE
08.26.19	FOR CONSTRUCTION
"	"
"	"
"	"
"	"
"	"
"	"
"	"
"	"
"	"
"	"
"	"

CHECKED BY:
DRAWN BY:

NOTE:
THESE DRAWINGS ARE THE PROPERTY OF ARIE KOHN ARCHITECTS, P.C. AND SHALL NOT BE USED, REPRODUCED, AND/OR MODIFIED WITHOUT WRITTEN CONSENT FROM ARIE KOHN ARCHITECTS, P.C.

DRAWINGS FOR:
BRUCE DANIELS
CAROLINA RE HOLDINGS, LLC
P.O. BOX 711
GREENWOOD, SC 29649
646-462-5481

ARIE KOHN ARCHITECTS, PC
74 WOODSTOCK ROAD, ROSWELL, GA. 30075
TEL. (770) 642-9030 FAX. (770)642-3755
EMAIL: arie@akohnarch.com

SOUTH CAROLINA REGISTERED No. 35187 ARCHITECT MATTHEW MERCER 8/26/19

SC HWY. S-781 & SC HWY. 125
BEECH ISLAND, SC 29842

PROJECT: B1931
DATE: 07/22/2019

BURGER KING RESTAURANT
#026-20-03-003

GAS PLAN & RISER

P-3