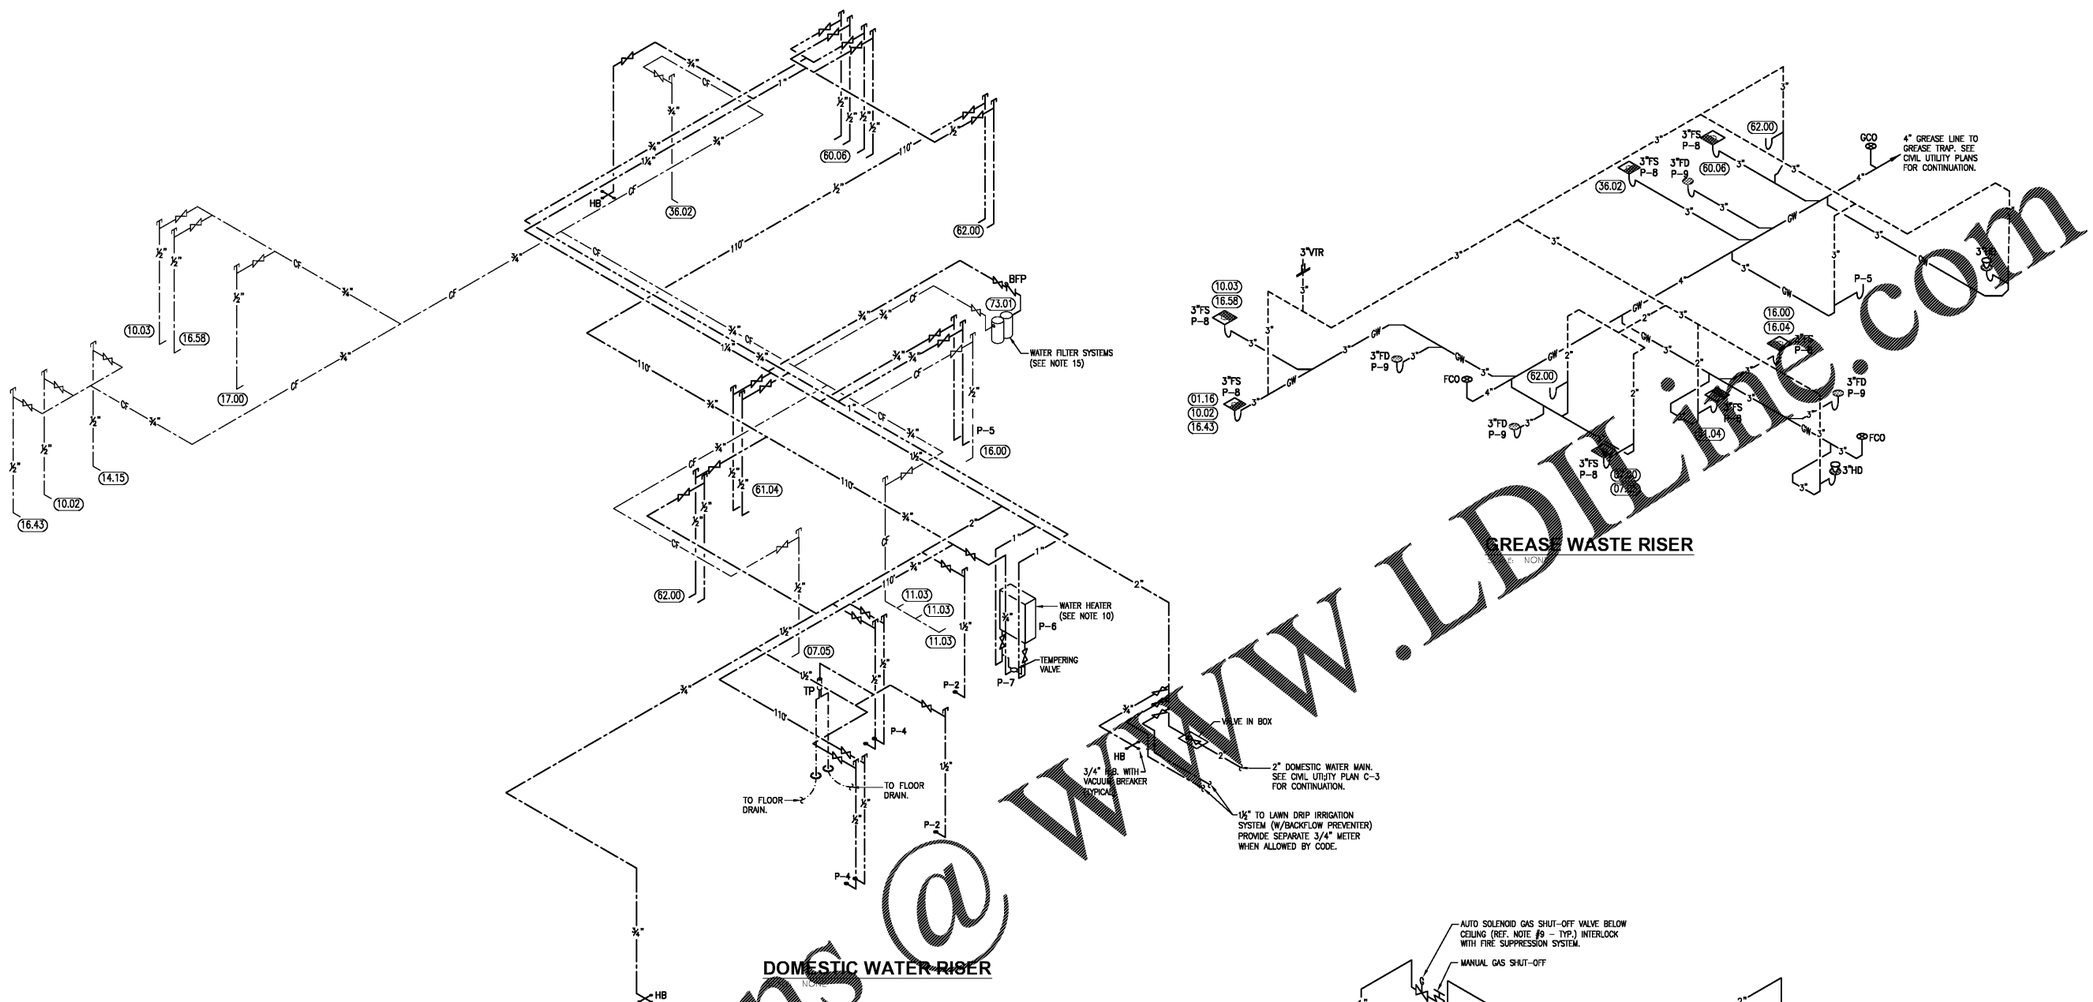

DOMESTIC WATER RISER

GREASE WASTE RISER

SCALE: NONE

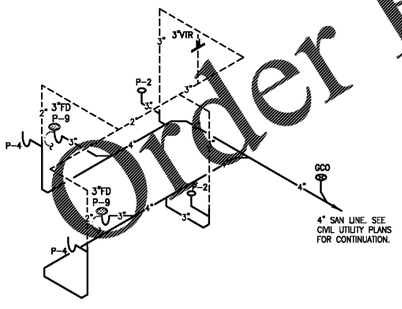

SANITARY RISER

SCALE: NONE

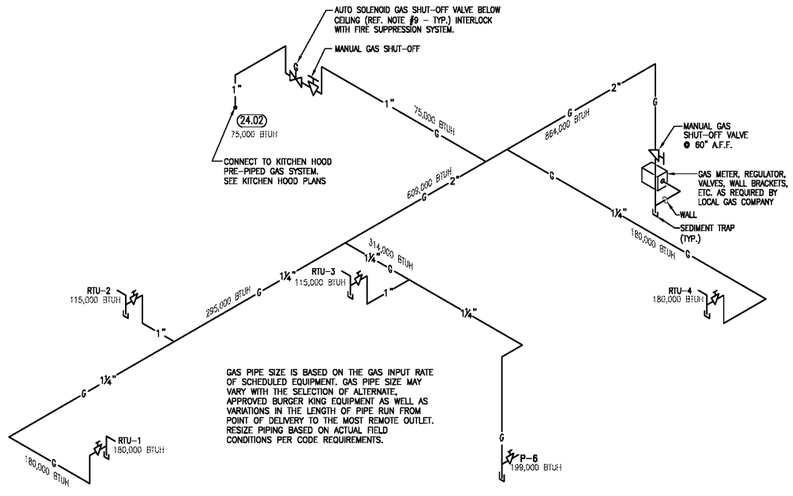

GAS RISER

SCALE: NONE

Order Plans @ WWW.LDLine.com

B1931

DATE	RELEASE
08.26.19	FOR CONSTRUCTION
~	~
~	~
~	~
~	~
~	~
~	~
~	~
~	~
~	~
~	~
~	~
~	~
~	~

CHECKED BY:
DRAWN BY:

NOTE:
THESE DRAWINGS ARE THE PROPERTY OF ARIE KOHN ARCHITECTS, P.C. AND SHALL NOT BE USED, REPRODUCED, AND/OR MODIFIED WITHOUT WRITTEN CONSENT FROM ARIE KOHN ARCHITECTS, P.C.

DRAWINGS FOR:
BRUCE DANIELS
CAROLINA RE HOLDINGS, LLC
P.O. BOX 711
GREENWOOD, SC 29649
646-482-5481

ARIE KOHN ARCHITECTS, PC
74 WOODSTOCK ROAD, ROSWELL, GA. 30075
TEL. (770) 642-9030 FAX. (770)642-3755
EMAIL: arie@akohnarch.com

SOUTH CAROLINA PROFESSIONAL ENGINEER No. 35187 MATTHEW MERCER 8/26/19

PROJECT: B1931
DATE: 07/22/2019

BURGER KING RESTAURANT
#026-20-03-003

SC HWY. S-781 & SC HWY. 125
BEECH ISLAND, SC 29842

PLUMBING RISERS

P-4

SOUTH CAROLINA CERTIFICATE OF AUTHORIZATION MARSHALL & BOLLWERK ENGINEERING, INC. No. 5417

MARSHALL & BOLLWERK ENGINEERING, INC.
6881 Highway 92, Suite 400
Woodstock, Ga. 30189
p: (678) 795-0333, f: (678) 325-4559
e: mbe@mbeinc.net