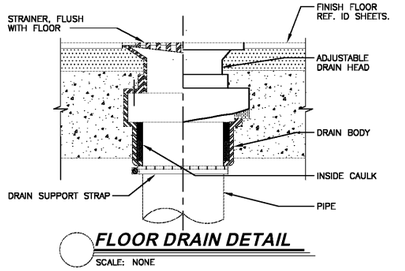

FLOOR DRAIN DETAIL

SCALE: NONE

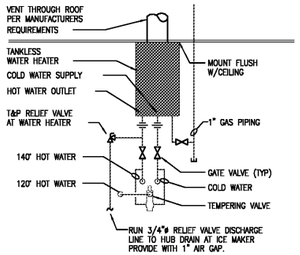

WATER HEATER DETAIL

SCALE: NONE.

NOTE:
CONFIGURATION MAY VARY BASED ON UNIT SELECTED.

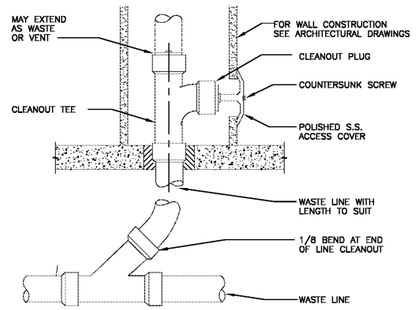

WALL CEANOUT DETAIL

SCALE: NONE

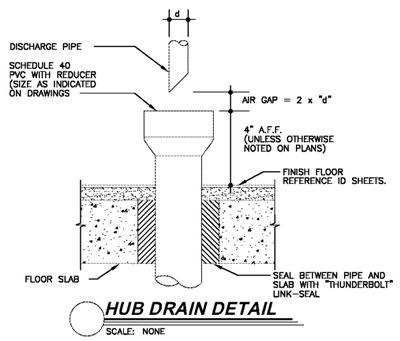

HUB DRAIN DETAIL

SCALE: NONE

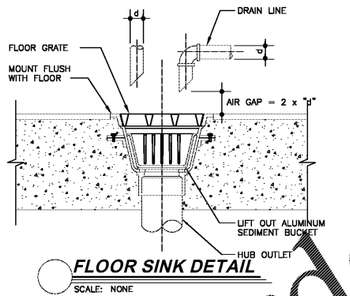

FLOOR SINK DETAIL

SCALE: NONE

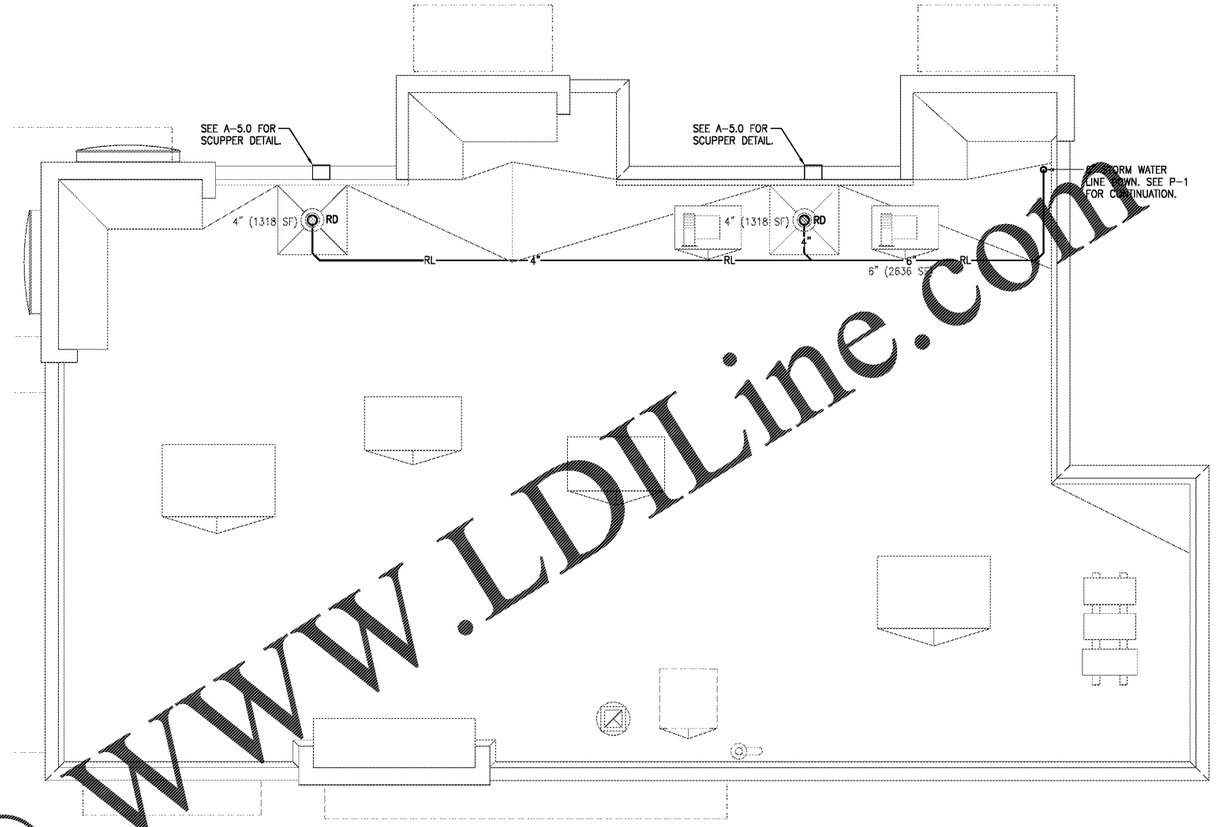

STORM WATER ROOF PLAN

SCALE: 1/4" = 1'-0"

PLUMBING FIXTURE SCHEDULE

TAG	MANUFACTURER	MODEL	DESCRIPTION
RD	ZURN	Z-121	12"ø ROOF DRAIN, DURACAOTED CAST IRON BODY WITH COMBINATION MEMBRANE FLASHING CLAMP/GRAVEL GUARD AND LOW SILHOUETTE CAST IRON DOME, 4" OUTLET SIZE

Order Plans @ WWW.LDILine.com

SOUTH CAROLINA REGISTERED LANDSCAPE ARCHITECT No. 5417 MARSHALL & BOLLWERK ENGINEERING, INC. STATE OF AUTHORIZATION

MARSHALL & BOLLWERK ENGINEERING, INC.
6681 Highway 92, Suite 400
Woodstock, Ga. 30189
p: (678) 795-0333, f: (678) 325-4559
e: mbe@mbeinc.net

B1931

DATE	RELEASE
08.26.19	FOR CONSTRUCTION
"	"
"	"
"	"
"	"
"	"
"	"
"	"
"	"
"	"
"	"
"	"
"	"

CHECKED BY:
DRAWN BY:

NOTE:
THESE DRAWINGS ARE THE PROPERTY OF ARIE KOHN ARCHITECTS, P.C. AND SHALL NOT BE USED, REPRODUCED, AND/OR MODIFIED WITHOUT WRITTEN CONSENT FROM ARIE KOHN ARCHITECTS, P.C.

DRAWINGS FOR:
BRUCE DANIELS
CAROLINA RE HOLDINGS, LLC
P.O. BOX 711
GREENWOOD, SC 29649
646-462-5481

ARIE KOHN ARCHITECTS, PC
74 WOODSTOCK ROAD, ROSWELL, GA. 30075
TEL. (770) 642-9030 FAX. (770)642-3755
EMAIL: arie@akohnarch.com

SOUTH CAROLINA REGISTERED LANDSCAPE ARCHITECT No. 35187 MATTHEW MERCER 8/26/19

SC. HWY. S-781 & SC. HWY. 125
BEECH ISLAND, SC 29842

PROJECT: B1931
DATE: 07/22/2019

BURGER KING RESTAURANT
#026-20-03-003

PLUMBING DETAILS

P-5